QTY数量	DESCRIBE描述	SUPPLIER供应部门	REFERENCE参考信息	MATERIAL材料	FINISH颜色	PROCESSES工艺	UNIT WEIGHT单件重量(Kg)	TOTAL WEIGHT总重量(Kg)
	8Z70383200	SUPPLIER	REFERENCE	防火MDF	GRIS METALIZADO 1401/M-2531白色手刷纹(参考现场颜色)	cut/weld/drill/polish/paint	25.50	

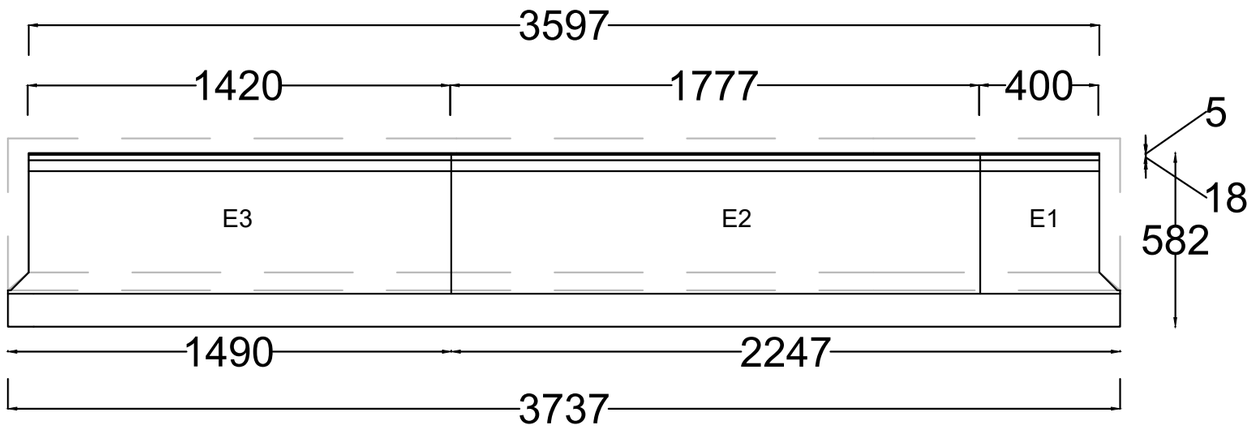

CBA-E 8Z70383200

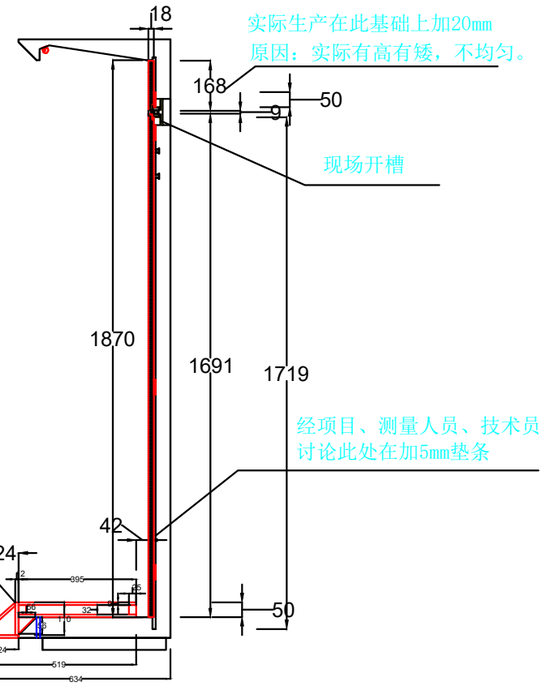

侧面图

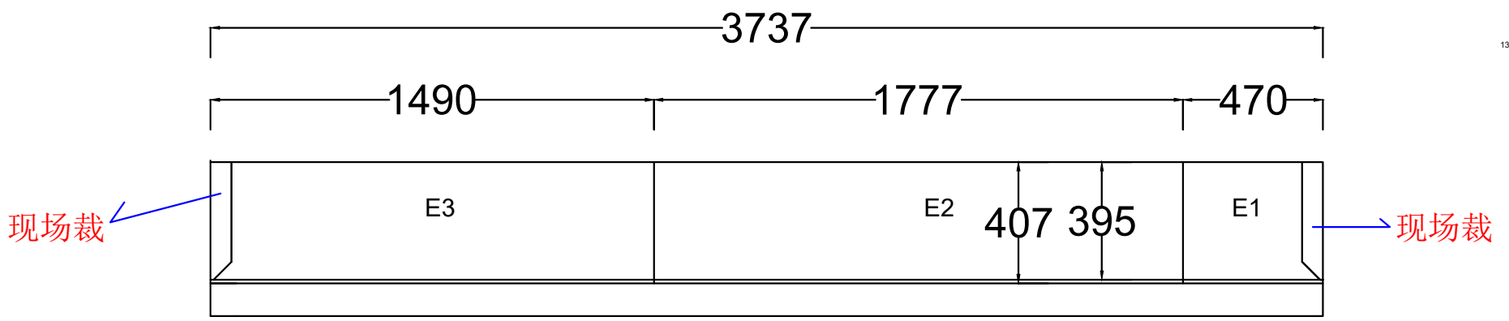

CBA-E 底座

技术要求(Technical Requirements):
1. 供应方需提供匹配颜色的连接件；螺杆预先装件需要在指定位置，以防止孔位偏差；
(The supplier needs to provide the connectorand match the color;
The threaded rod must be pre-install into the correct location to avoid the deviation)
2. 金属件要求无毛刺，焊接牢固，无虚焊，承重部位必须满焊；
(The metal parts must be smoothly, strong welding, full weld on the loading location)
3. 金属件所有可见表面不允许有焊印等会影响美观的痕迹；
(Forbid the welding mark on the appearance surface of metal parts)
4. 注意大理石镜子玻璃等成型件，镜与挂钩配合的挂钩内卡口,加长挂钩公差按负公差0.5mm加工.
(Take note the tolerance for mirror,glass, the hook which needs to assembled with bar and so on, the unispecifed tolerance is -0.5mm.)
5. 所有可见螺丝为内六角螺丝.
(All the appearance screws must be allen screws)
6. 所有镜子、玻璃、大理石4边和4角都要磨边，金属件所有边角无毛刺，防止伤人.
(All mirrors, glass, marble 4 sides and 4 angles need to sanding, all corners of metal furniture need to polish,no burr, prevent injuries.)
7. 凡是涉及到走线的产品，供应方必须穿线.
(The supplier must wear all wire.)
8. 供应方必须配好组装件供应方连接配套产品，例如：镜框、连接件.
(the supplier must Pre assembled accessory, such as lamination, connector.)

SHEET FORMAT 图纸大小 A3	UNITS单位 mm	8Z70383200	PROJECT NO.项目单号 0000/00 / STORE CODE店铺号 0000
DRAWN BY制图 YoubiaoGu	SCALE比例 1:10	平面图	ORDER NO.订单号 000
ORDER DATE下单日期 00/00/00	DELIVERY DATE入库日期 00/00/00	---	ZARA
CLIENT DRAWING客户图 Proy V.0	VERSION版本 V.0	---- 1369	CAAMA ÑOASIA
ASSEMBLED IN组装场所 INTERIOR	DRAWING TYPE 图纸类型 MANUFACTURING	---	

Path存储路径: E:\项目\ZARA\1369\CBA\5Z72382705

创建日期(Created Date) 2025年7月27日 15:04:28

上次保存的日期(Last Saved Date) 2025年7月28日 17:41:12