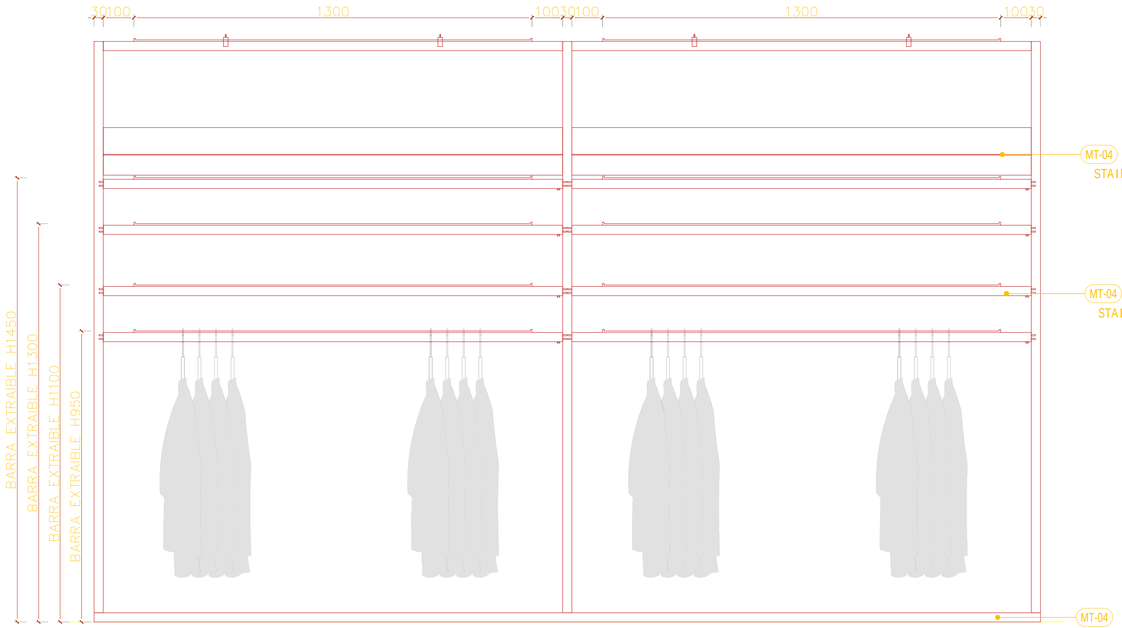

ALZADO

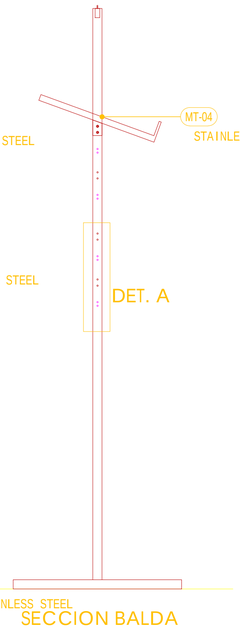

SECCION BALDA

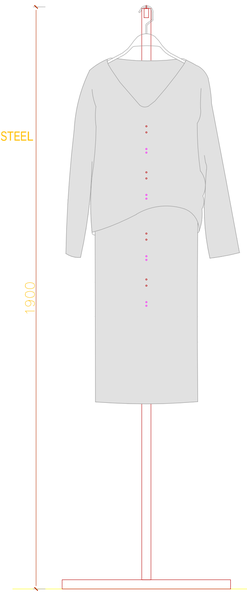

SECCION BARRA

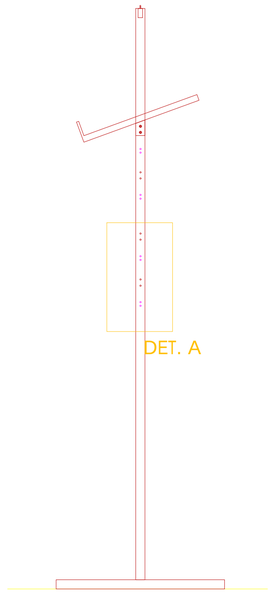

ALZADO LATERAL

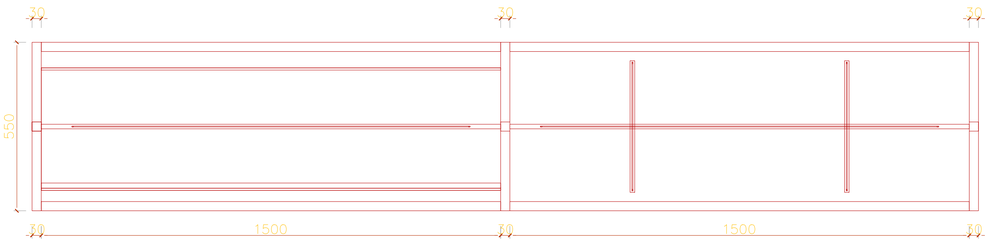

PLANTA

DETALLE BARRA

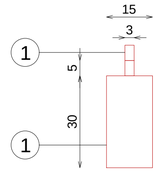

DETALLE FRONTALES EXTRAIBLES (TUBO MACIZO)

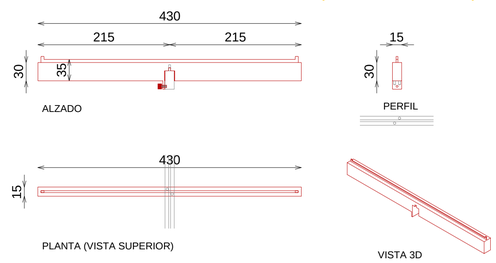

DOTACION BARRA EXTRAIBLE 3x35

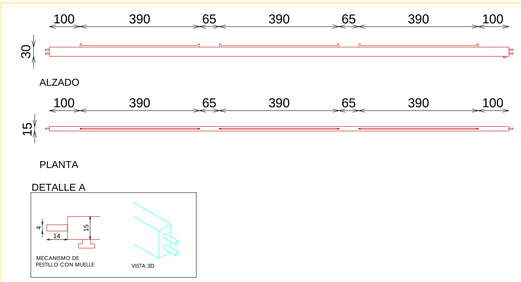

DOTACION BARRA EXTRAIBLE 130

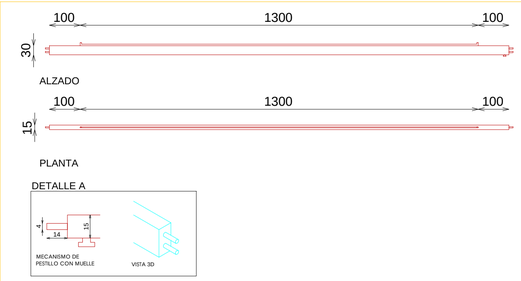

DETALLE A

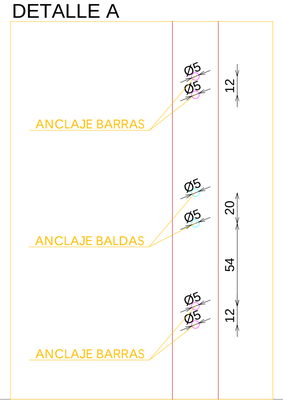

DOTACION BALDA INCLINADA EXTRAIBLE 150

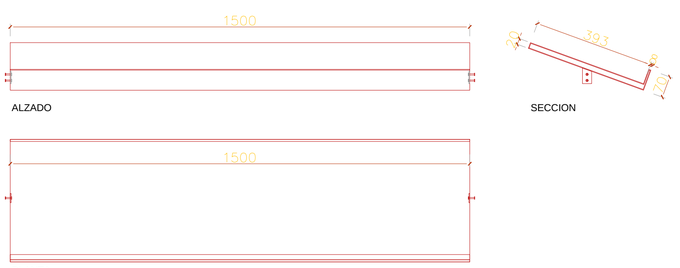

8Z80002500

DOTACION

DESCRIPCION	Uds
FRONTAL EXTRAIBLE (TUBO MACIZO)	4
BALDA INCLINADA EXTRAIBLE	2
BARRA EXTRAIBLE 130	2
BARRA EXTRAIBLE 3X35	2

AIM ARCHITECTURE
上海 徐汇区 汾阳路77号 5楼
5F 77 Fenyang Road, Shanghai
200031 / T: +86 21-63805995

CONDITIONS: Contractors, vendors & consultants must verify all dimensions on site and notify this Solution Centre any discrepancies prior to carry out works. Written dimensions take precedence overscaled dimensions.

&

AIM architecture retains copyright on this drawing.

/ CLIENT:

ZARA Commercial (Shanghai) Co., Ltd.

/ PROJECT NAME:

ZARA
ZARA SH NJE STORE

REV.	DATE	NOTES
-	-	-
-	-	-
-	-	-
-	-	-
-	-	-
-	-	-
-	-	-
-	-	-
-	-	-

/ REVIEWED BY:

/ CHECKED BY:

/ APPROVED BY:

业主确认 / CLIENT SIGNATURE:

/ KEYPLAN:

/ SCALE: 1:10@A1

/ DWG NAME: BC-L2-08

/ DATE: 2026.04.23

/ DWG NO: W16