SEÑORA

PERIMETRAL

# HORNACINA BASICOS 80xH141 NEGRO_MADERA NEGRA_ESP

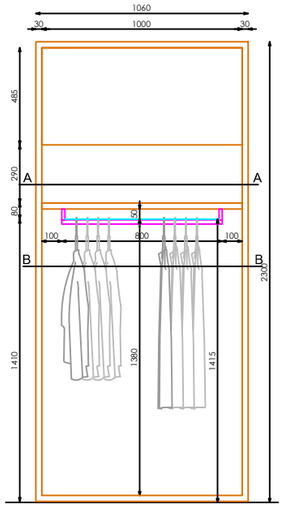


ALZADO

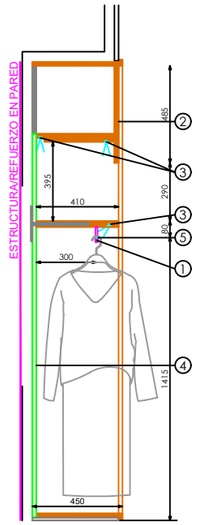


SECCIÓN BARRA H141 + ESTANTE

ACABADOS

1. METAL LACADO NEGRO PINTURA POLVO 0102. REF:2505
2. MADERA PINO BROCHEADA NEGRA. REF:2503
3. ILUMINACION LED APOLLO PW 15W 3000ºK
4. VESCOM LUXOLIN 2620.15
5. ACERO INOX SATINADO ESTANDAR. REF 2202

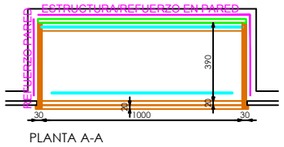


PLANTA A-A

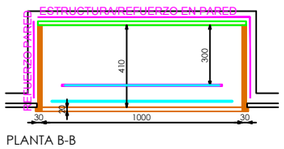


PLANTA B-B

DETALLE BARRA

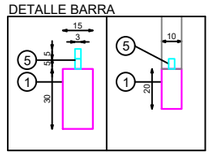


DETALLE ILUMINACION BALDA

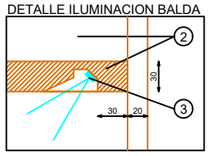


E: 1_20

Pag: 1_1

Código: 25PSEMP082A_ESP
Matrícula: Sp-Hornacina Básicos 80xH141 Negro_Madera Negra 225A_ESP
Versión: A
Fecha: 09/05/2025
Imagen: 225

STUDIOZABA

Sp-Hornacina Básicos
80xH141 Negro_Madera Negra 225A
ESP-H205-ACABADO

561

BLOQUE

| QTY数量 | DESCRIBE描述 | SUPPLIER供应部门 | REFERENCE参考信息 | MATERIAL材料 | FINISH颜色 | PROCESSES工艺 | UNIT WEIGHT单件重量(Kg) | TOTAL WEIGHT总重量(Kg) |
|---|---|---|---|---|---|---|---|---|
| | 8Z70365400 | SUPPLIER | REFERENCE | | | cut/weld/drill/polish/paint | 145.43 | |

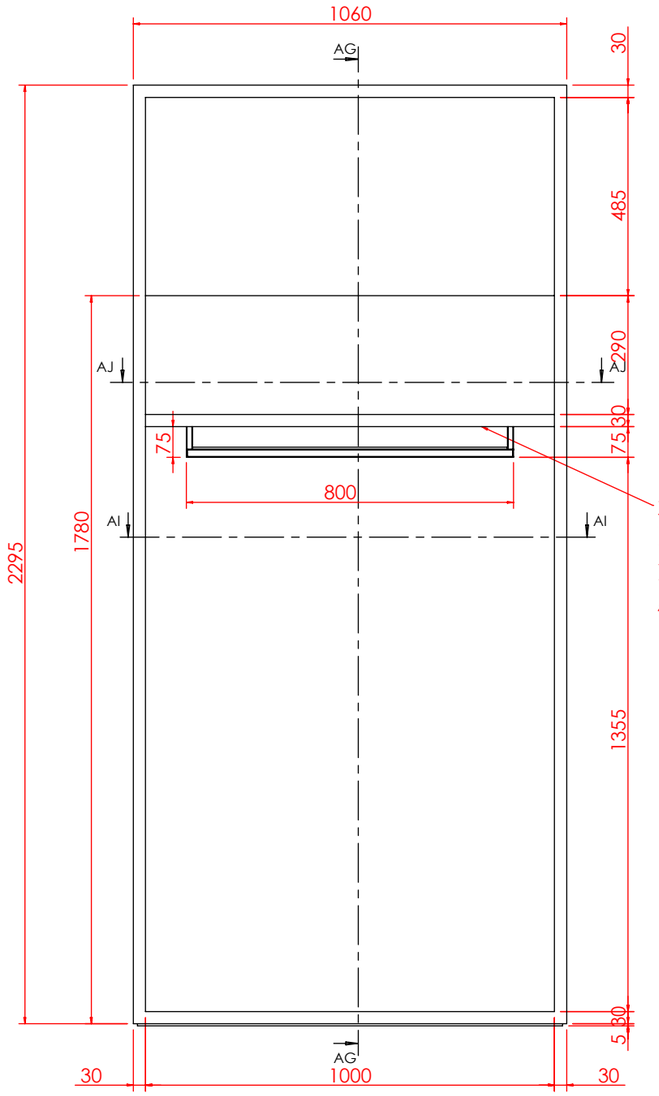


推入墙体前
要对层板两
侧进行固定

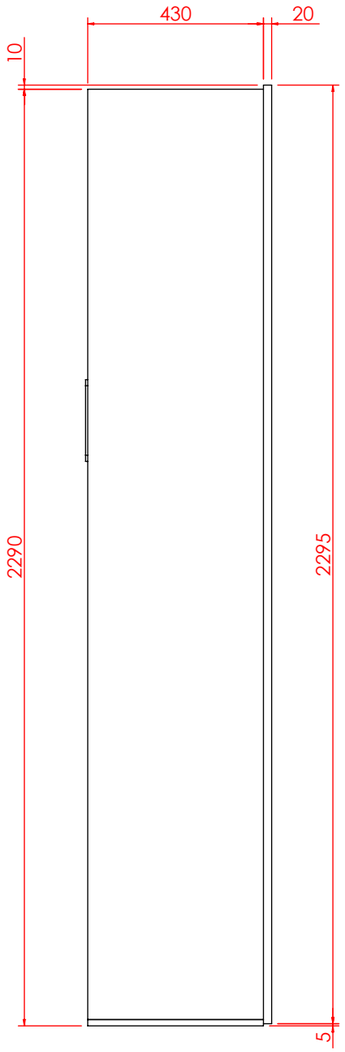


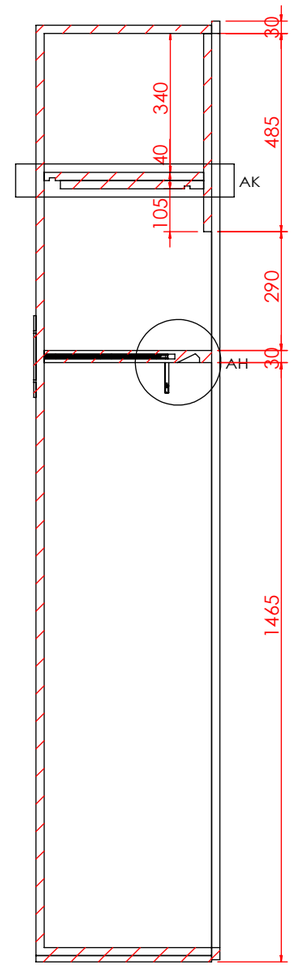


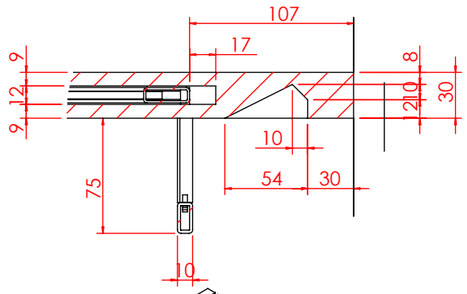


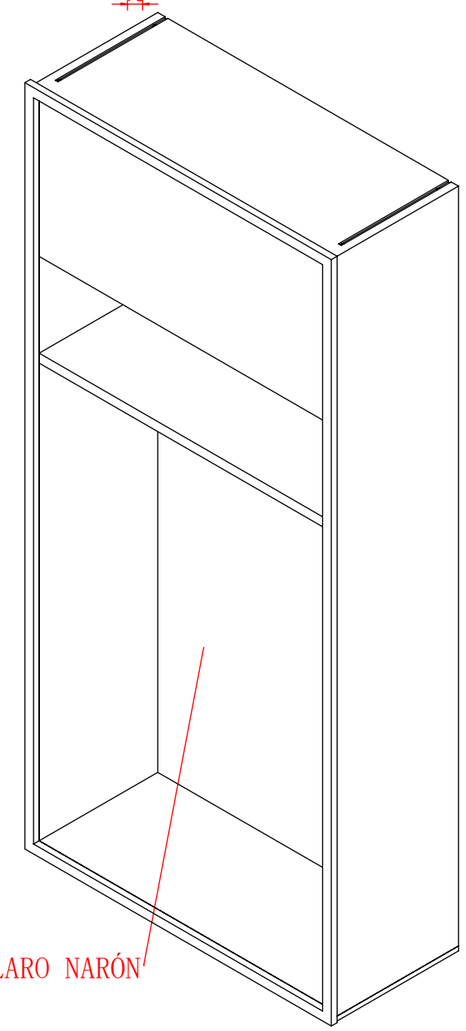

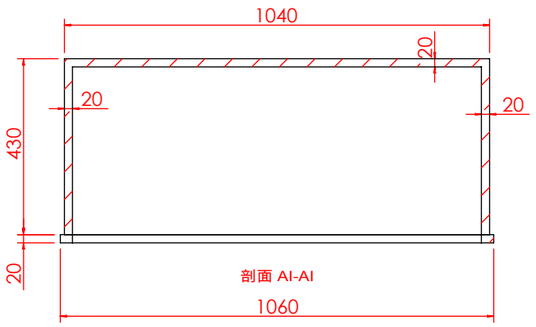


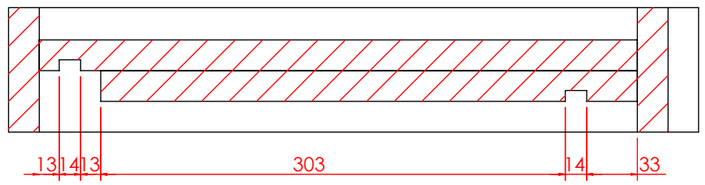


剖面 AG-AG

背板dm afinación GRIS CLARO NARÓN

局部视图 AK
比例 1 : 4

技术要求(Technical Requirements)：
1、供货方要相应配同色的连接件; 螺杆类连接件要装在相应位置，以防止孔位偏差。
(The supplier needs to provide the connectorand match the color;
The threaded rod must be pre-install into the correct location to avoid the deviation)
2、金属件要求无披锋，焊接牢固，无虚焊，承重部位必须满焊;
(The metal parts must be smoothly, strong welding, full weld on the loading location)
3、金属件所有见光部位不允许有影响外观效果的焊疤;
(Forbid the welding mark on the appearance surface of metal parts)
4、注意公差配合:镜子和玻璃尺寸，需与挂臂配合的挂钩内卡口,如未注明公差按负公差0.5mm加工.
(Take note the tolerance for mirror,glass, the hook which needs to assembled with bar and so on, the unspecifed tolerance is -0.5mm.)
5、所有可见螺丝均为内六角螺丝.
(All the appearance screws must be allen screws)
6、所有镜子、玻璃、大理石4边和4角都要磨边，金属件所有边角无坡锋\无毛刺，防止伤人。
(All mirrors, glass, marble 4 sides and 4 angles need to sanding, all corners of metal furniture need to polish,no burr, prevent injuries.)
7、凡是涉及到走线的产品，供货方必须穿好电线。
(The supplier must wear all wire.)
8、供货方必须装配好由供货方生产的配套产品，例如层板托、连接件。
(the supplier must Pre assembled accessory, such as lamination, connector.)
9.所有部件焊接时要磨45°左右的斜边,辅助焊接,超过轮廓线外的焊点要磨平。

| | | | |
|---|---|---|---|
| SHEET FORMAT 图纸大小 **A3** | UNITS单位 **mm** | 8Z70365400 -总装 | PROJECT NO.内部单号 **0000/00** / STORE CODE店铺号 **0000** |
| DRAWN BY制图 **HaifengTong** | SCALE比例 **1:15** | | ORDER NO.订单号 **000** |
| ORDER DATE下单日期 **00/00/00** | DELIVERY DATE入库日期 **00/00/00** | Sp-Hornacina Básicos 80xH141 Negro_Madera Negra 225A ESP-H205-ACABADO | ZARA |
| CLIENT DRAWING图户图 **Proy V.0** | VERSION版本 **V.0** | | CAAMAÑOASIA公司 |
| ASSEMBLED IN:组装场所 **INTERIOR** | DRAWING TYPE图纸类型 **MANUFACTURING** | | |

| QTY数量 | DESCRIBE描述 | SUPPLIER供应部门 | REFERENCE参考信息 | MATERIAL材料 | FINISH颜色 | PROCESSES工艺 | UNIT WEIGHT单件重量(Kg) | TOTAL WEIGHT总重量(Kg) |
|---|---|---|---|---|---|---|---|---|
| | 8Z70365400 | SUPPLIER | REFERENCE | | | cut/weld/drill/polish/paint | 145.43 | |

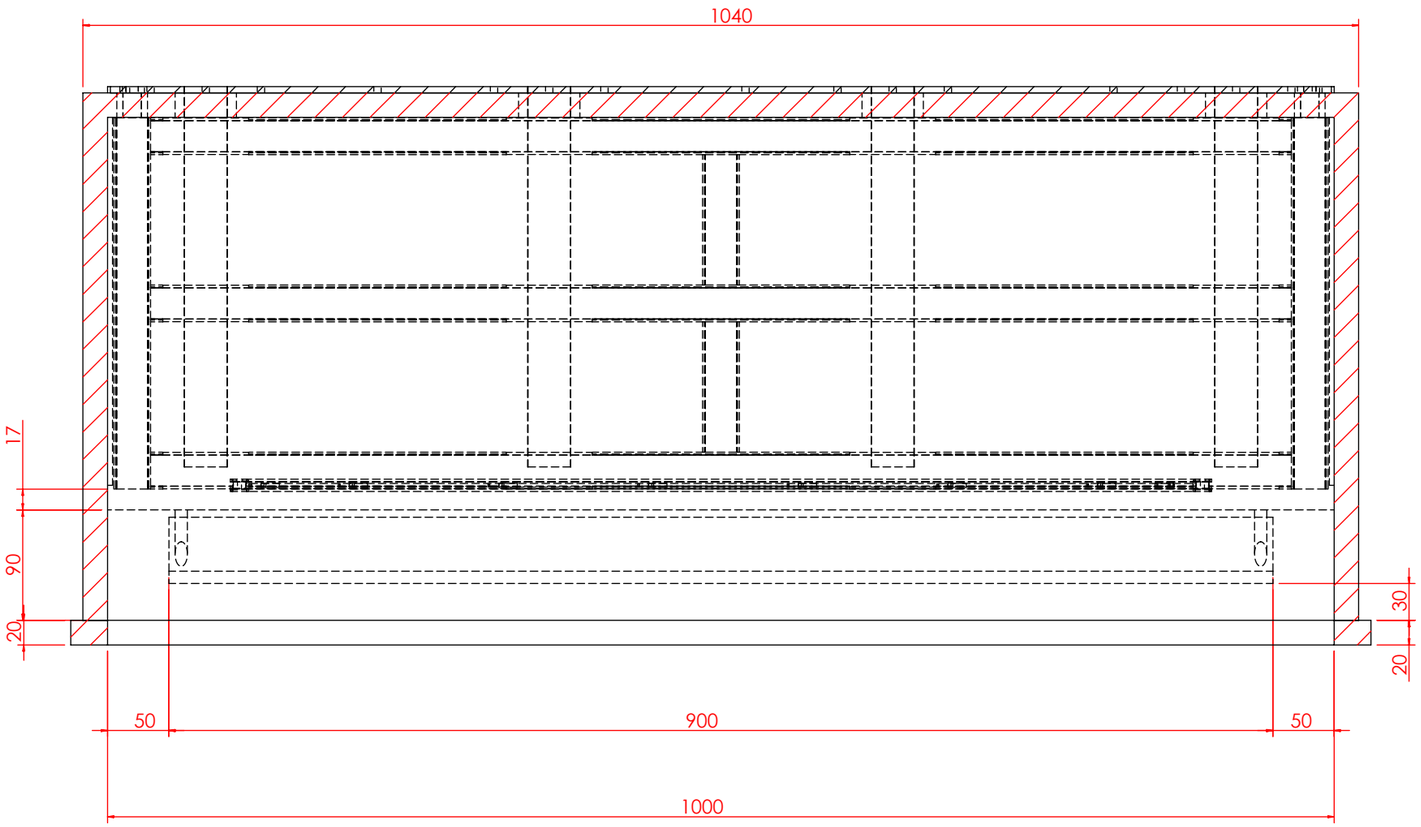


剖面 AJ-AJ
比例 1 : 5

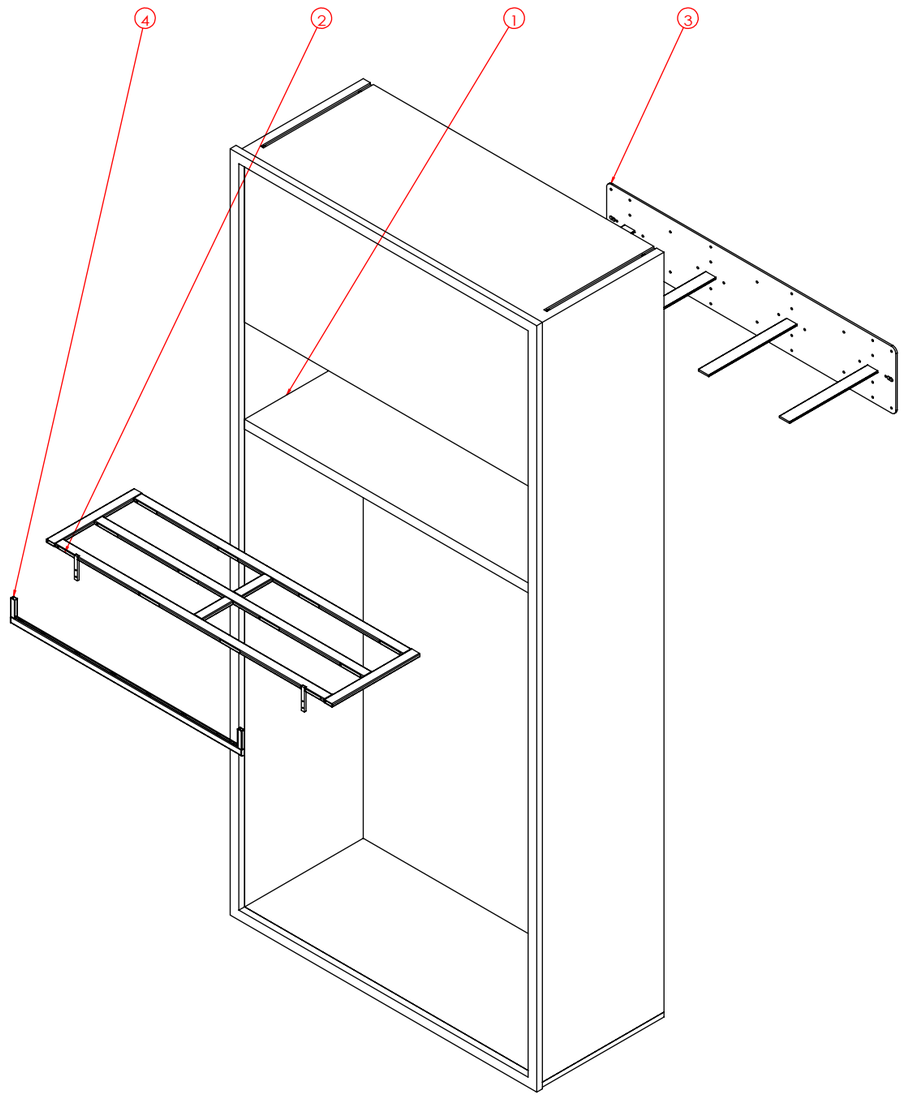


油漆面积Panit Area：9.85㎡
油漆颜色Panit Color：MADERA PINO BROCHEADA NEGRA REF. 2503

| No.<br>序号 | Part Description<br>零件描述 | Quantity<br>数量 | Material<br>材质 | Finish<br>表面 |
|---|---|---|---|---|
| 1 | 5Z72365401 | 1 | 防火MDF | MADERA PINO BROCHEADA NEGRA REF. 2503<br>背板为dm afinación GRIS CLARO NARÓN |
| 2 | 5Z71365403 | 1 | IRON铁 | 防锈底漆 |
| 3 | 5Z71365404 | 1 | IRON铁 | 防锈底漆 |
| 4 | 5Z71348005 | 1 | IRON铁 | 金属黑0102色 |

| | | | | |
|---|---|---|---|---|
| SHEET FORMAT 图纸大小 A3 | UNITS单位 mm | 8Z70365400 -图纸1 | PROJECT NO.内部单号 0000/00 | STORE CODE店铺号 0000 |
| DRAWN BY制图 HaifengTong | SCALE比例 1:15 | | ORDER NO.订单号 000 | |
| ORDER DATE下单日期 00/00/00 | DELIVERY DATE入库日期 00/00/00 | Sp-Hornacina Básicos 80xH141 Negro_Madera Negra 225A ESP-H205-ACABADO | ZARA | |
| CLIENT DRAWING图户图 Proy V.0 | VERSION版本 V.0 | | | |
| ASSEMBLED IN:组装场所 INTERIOR | DRAWING TYPE图纸类型 MANUFACTURING | | CAAMAÑOASIA公司 | |