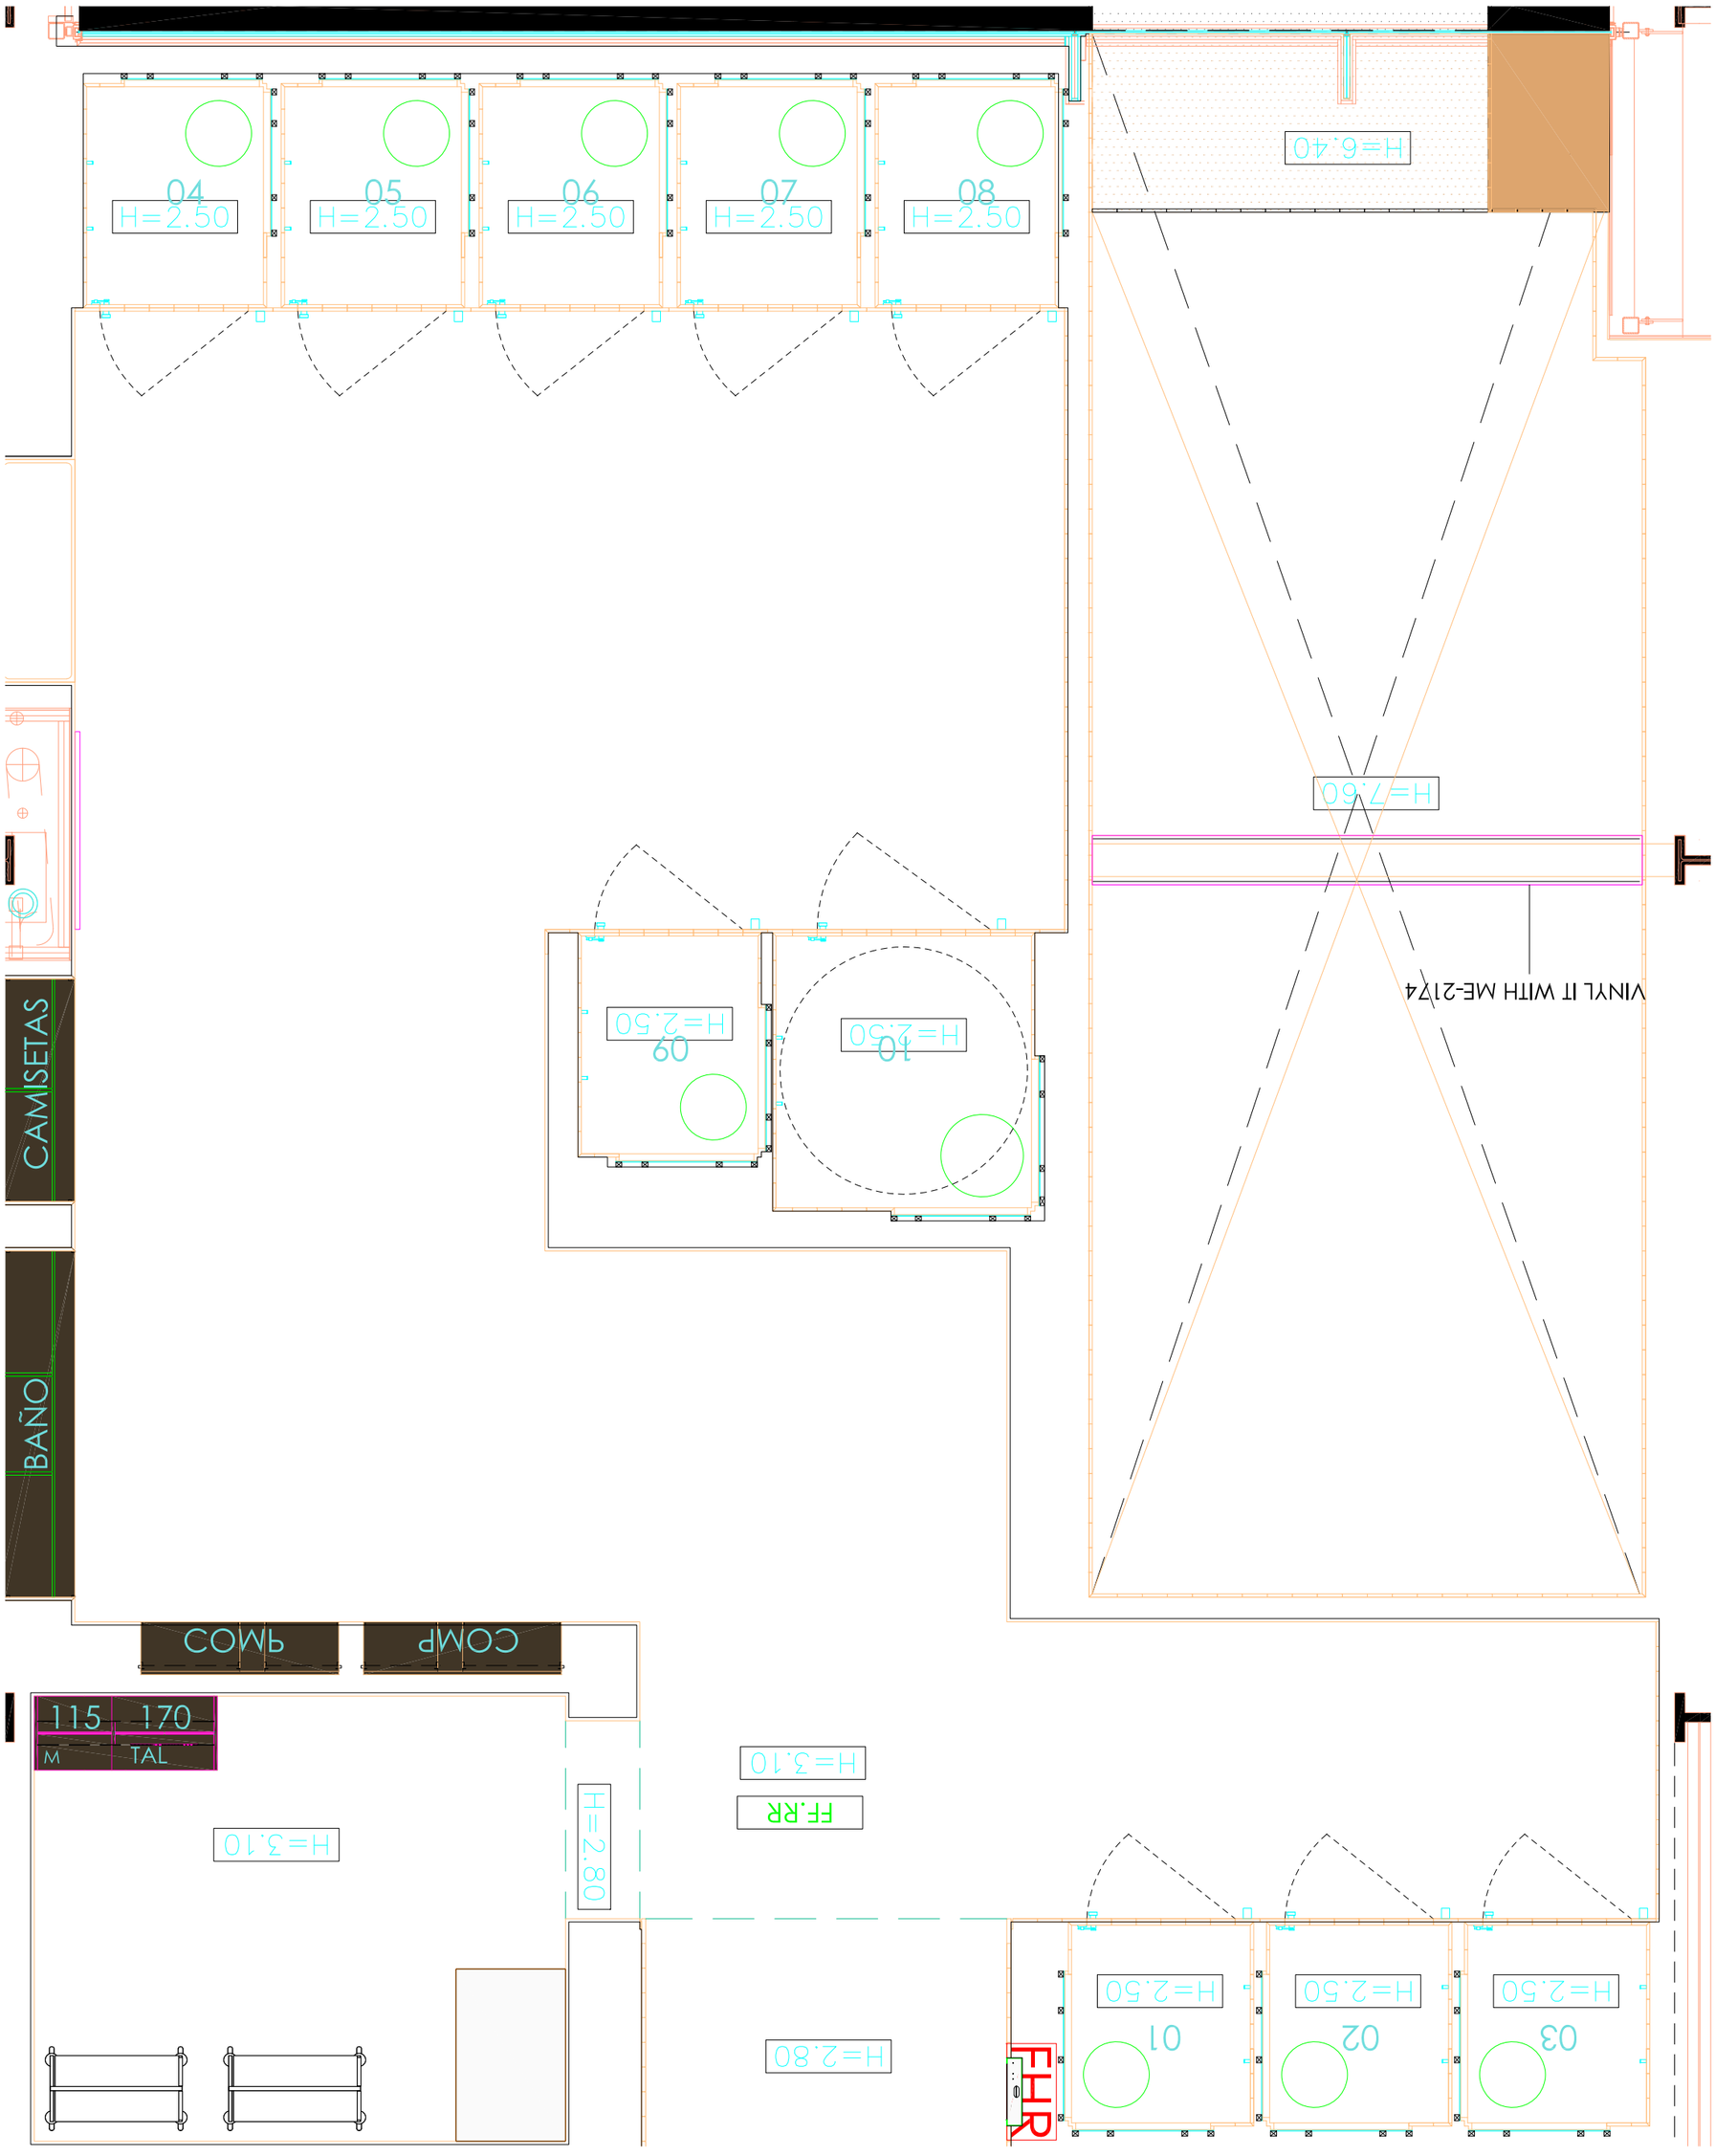

04
H=2.50
05
H=2.50
06
H=2.50
07
H=2.50
08
H=2.50
H=6.40
H=7.60
VINYL IT WITH ME-2174
09
H=2.50
10
H=2.50
CAMISETAS
BAÑO
COMP
COMP
115
170
M
TAL
H=3.10
H=2.80
FF.RR
H=3.10
H=2.80
FHR
01
H=2.50
02
H=2.50
03
H=2.50

DESCRIBE描述	ZARA CODE	MATERIAL材料	FINISH颜色	PROCESSES工艺	UNIT WEIGHT单件重量(Kg)
8Z70459500		实木/防火MDF/IRON铁/Mirror镜子	MADERA ENTABLILLADA SURCO M22-0023B/MADERA ENTABLILLADA ROBLE MACIZO BLANQUEADO HERMOSILLA/镀锌管/银镜_超白	cut/weld/drill/polish/paint	276436.13

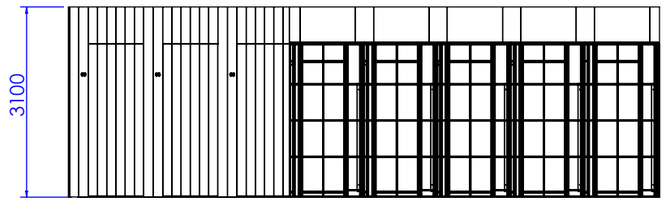

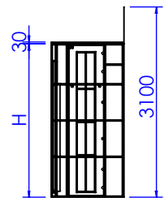

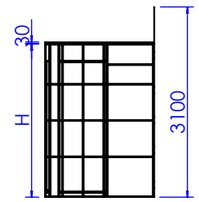

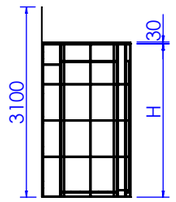

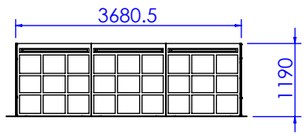

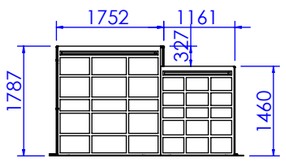

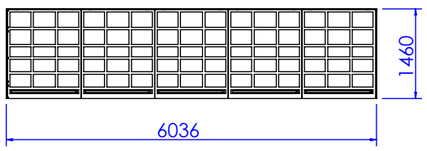

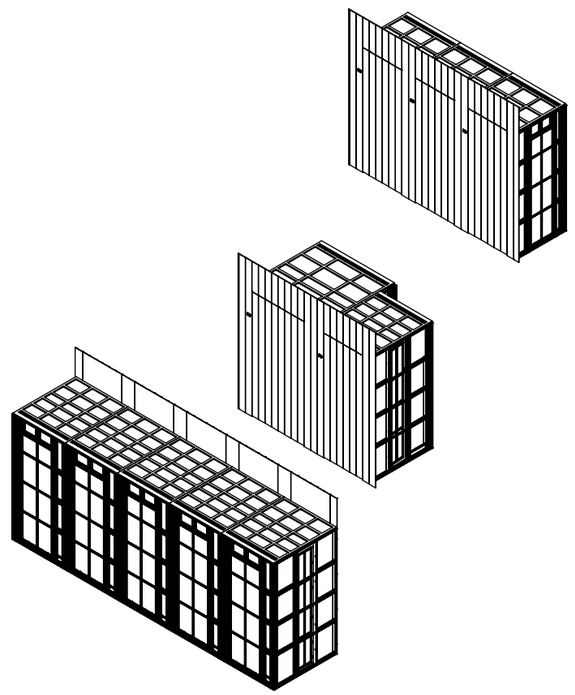

技术要求(Technical Requirements)：
1、供货方要相应配同色的连接件; 螺杆类连接件要装在相应位置，以防止孔位偏差;
(The supplier needs to provide the connectorand match the color;
The threaded rod must be pre-install into the correct location to avoid the deviation)
2、金属件要求无披锋，焊接牢固，无虚焊，承重部位必须满焊;
(The metal parts must be smoothly, strong welding, full weld on the loading location)
3、金属件所有见光部位不允许有影响外观效果的焊疤;
(Forbid the welding mark on the appearance surface of metal parts)
4、注意公差配合:镜子和玻璃尺寸，需与挂臂配合的挂钩内卡口,如未注明公差按负公差0.5mm加工.
(Take note the tolerance for mirror,glass, the hook which needs to assembled with bar and so on, the unspecifed tolerance is -0.5mm.)
5、所有可见螺丝均为内六角螺丝.
(All the appearance screws must be allen screws)
6、所有镜子、玻璃、大理石4边和4角都要磨边，金属件所有边角无坡锋\无毛刺，防止伤人。
(All mirrors, glass, marble 4 sides and 4 angles need to sanding, all corners of metal furniture need to polish,no burr, prevent injuries.)
7、凡是涉及到走线的产品，供货方必须穿好电线。
(The supplier must wear all wire.)
8、供货方必须装配好由供货方生产的配套产品，例如层板托、连接件。
(the supplier must Pre assembled accessory, such as lamination, connector.)
9.所有部件焊接时要磨45°左右的斜边,辅助焊接,超过轮廓线外的焊点要磨平。

SHEET FORMAT 图纸大小 A3	UNITS单位 mm	8Z70459500 -总装	PROJECT NO.内部单号 0000/00	STORE CODE店铺号 0000
DRAWN BY制图 FrazerZhu	SCALE比例 1:100		ORDER NO.订单号 000	
ORDER DATE下单日期 00/00/00	DELIVERY DATE入库日期 00/00/00	3551 Men's Clothing Fitting Room Final Assembly	ZARA	
CLIENT DRAWING图户图 Proy V.0	VERSION版本 V.0		CAAMAÑOASIA公司	
ASSEMBLED IN:组装场所 INTERIOR	DRAWING TYPE图纸类型 MANUFACTURING			

Path存储路径:*E:\Frazer zhu\ZARA\ZARA 3551\8Z70459500 试衣间总装\8Z70459500*

创建日期(Created Date) 2025年10月20日 9:12:31

上次保存的日期(Last Saved Date) 2025年10月20日 19:42:09

DESCRIBE描述	ZARA CODE	MATERIAL材料	FINISH颜色	PROCESSES工艺	UNIT WEIGHT单件重量(Kg)
8Z70459500		实木/防火MDF/IRON铁/Mirror镜子	MADERA ENTABLILLADA SURCO M22-0023B/MADERA ENTABLILLADA ROBLE MACIZO BLANQUEADO HERMOSILLA/镀锌管/银镜_超白	cut/weld/drill/polish/paint	276436.13

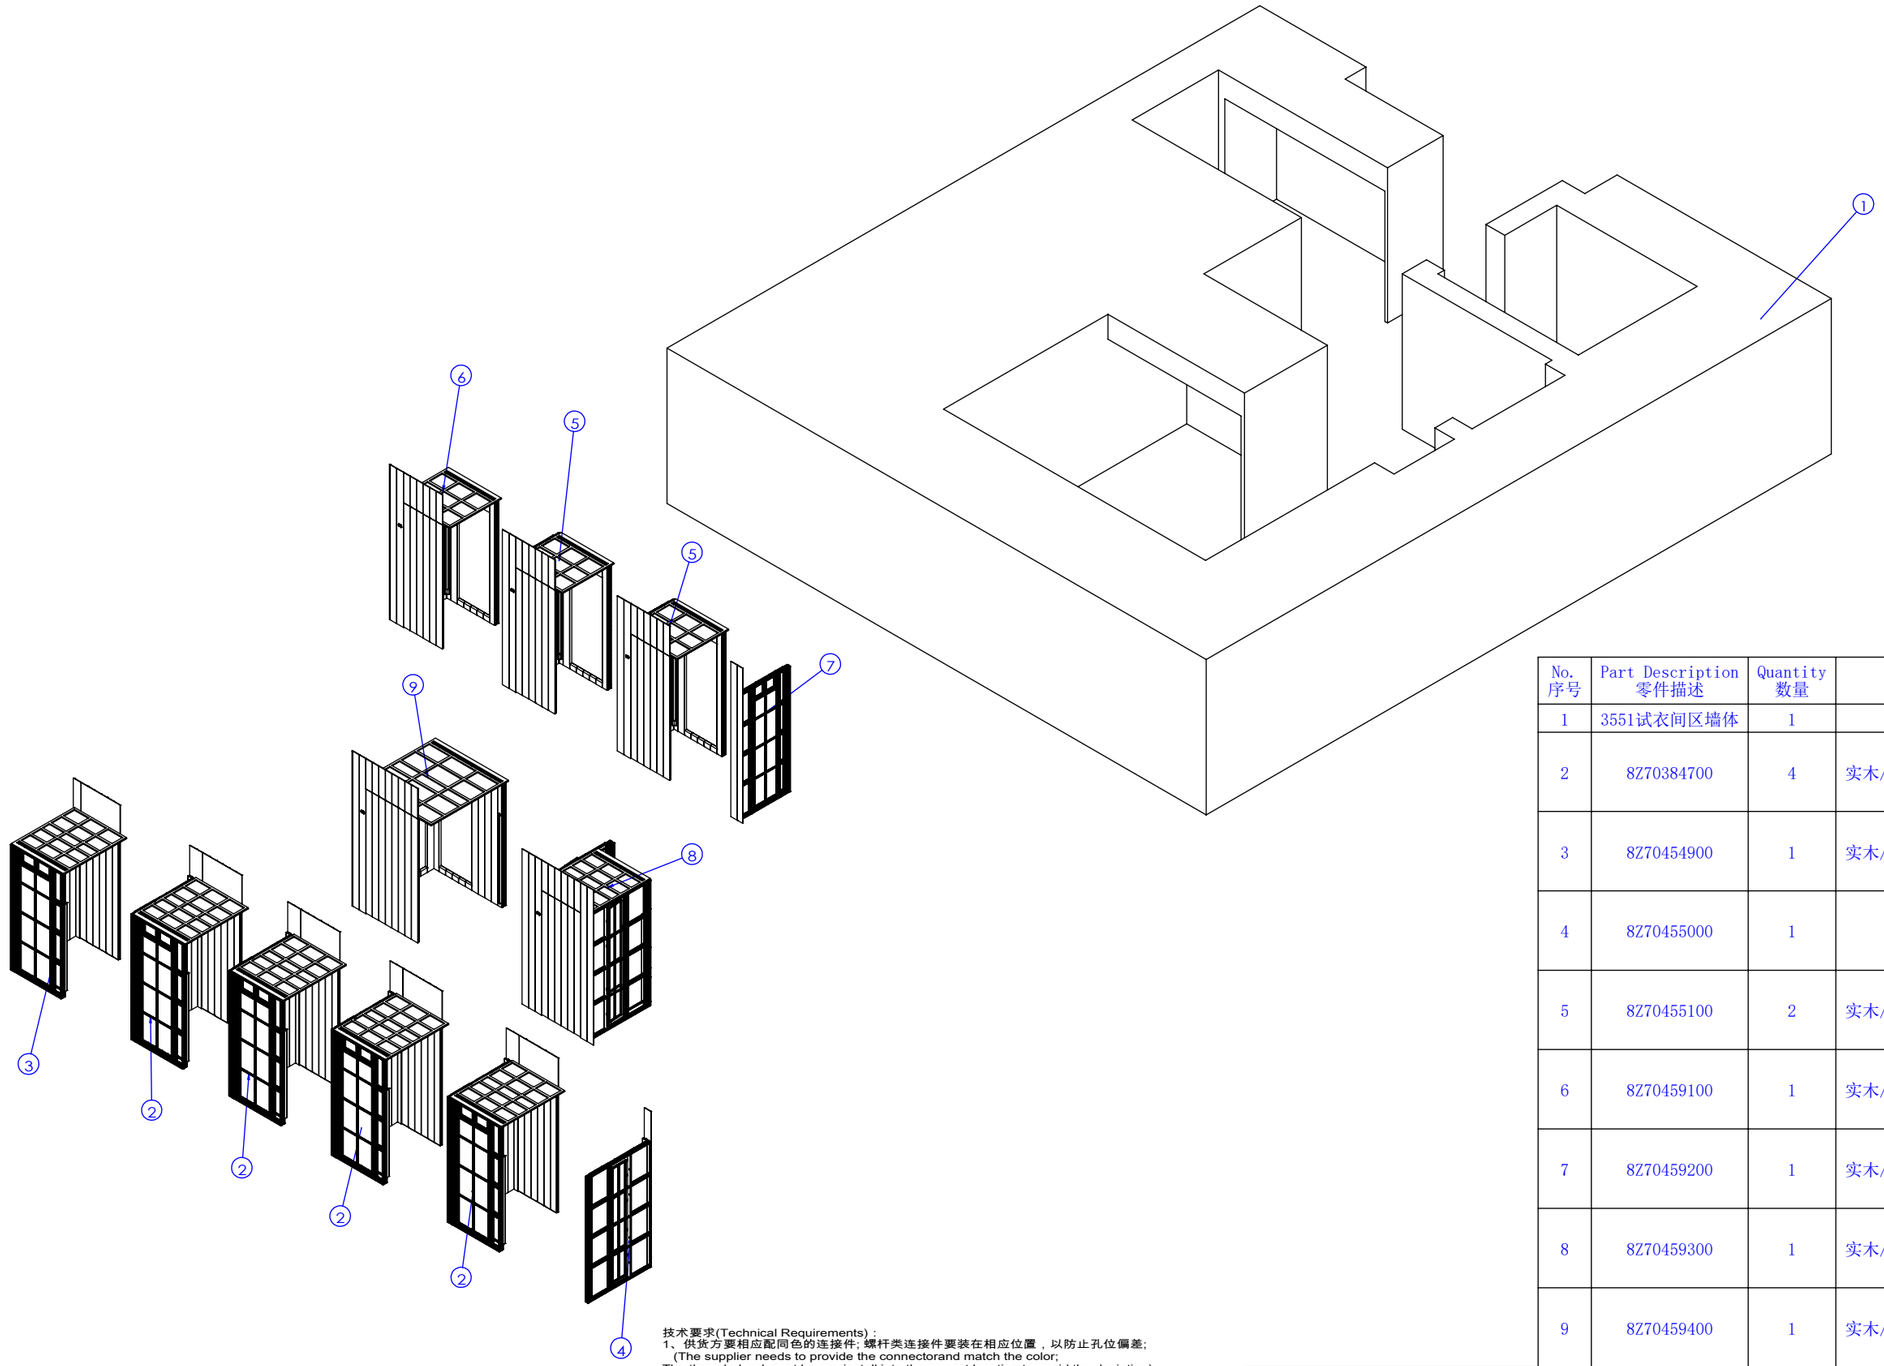

No. 序号	Part Description 零件描述	Quantity 数量	Material 材质	Finish 颜色
1	3551试衣间区墙体	1	/	/
2	8Z70384700	4	实木/防火MDF/IRON铁/Mirror镜子	MADERA ENTABLILLADA SURCO M22-0023B/MADERA ENTABLILLADA ROBLE MACIZO BLANQUEADO HERMOSILLA/镀锌管/银镜_超白
3	8Z70454900	1	实木/防火MDF/IRON铁/Mirror镜子	MADERA ENTABLILLADA SURCO M22-0023B/MADERA ENTABLILLADA ROBLE MACIZO BLANQUEADO HERMOSILLA/镀锌管/银镜_超白
4	8Z70455000	1	实木/防火MDF/IRON铁	MADERA ENTABLILLADA SURCO M22-0023B/MADERA ENTABLILLADA ROBLE MACIZO BLANQUEADO HERMOSILLA/镀锌管
5	8Z70455100	2	实木/防火MDF/IRON铁/Mirror镜子	MADERA ENTABLILLADA SURCO M22-0023B/MADERA ENTABLILLADA ROBLE MACIZO BLANQUEADO HERMOSILLA/镀锌管/银镜_超白
6	8Z70459100	1	实木/防火MDF/IRON铁/Mirror镜子	MADERA ENTABLILLADA SURCO M22-0023B/MADERA ENTABLILLADA ROBLE MACIZO BLANQUEADO HERMOSILLA/镀锌管/银镜_超白
7	8Z70459200	1	实木/防火MDF/IRON铁/Mirror镜子	MADERA ENTABLILLADA SURCO M22-0023B/MADERA ENTABLILLADA ROBLE MACIZO BLANQUEADO HERMOSILLA/镀锌管/银镜_超白
8	8Z70459300	1	实木/防火MDF/IRON铁/Mirror镜子	MADERA ENTABLILLADA SURCO M22-0023B/MADERA ENTABLILLADA ROBLE MACIZO BLANQUEADO HERMOSILLA/镀锌管/银镜_超白
9	8Z70459400	1	实木/防火MDF/IRON铁/Mirror镜子	MADERA ENTABLILLADA SURCO M22-0023B/MADERA ENTABLILLADA ROBLE MACIZO BLANQUEADO HERMOSILLA/镀锌管/银镜_超白

技术要求(Technical Requirements)：
1、供货方要相应配同色的连接件; 螺杆类连接件要装在相应位置，以防止孔位偏差;
(The supplier needs to provide the connectorand match the color;
The threaded rod must be pre-install into the correct location to avoid the deviation)
2、金属件要求无披锋，焊接牢固，无虚焊，承重部位必须满焊;
(The metal parts must be smoothly, strong welding, full weld on the loading location)
3、金属件所有见光部位不允许有影响外观效果的焊疤;
(Forbid the welding mark on the appearance surface of metal parts)
4、注意公差配合:镜子和玻璃尺寸, 需与挂臂配合的挂钩内卡口,如未注明公差按负公差0.5mm加工.
(Take note the tolerance for mirror,glass, the hook which needs to assembled with bar and so on, the unspecifed tolerance is -0.5mm.)
5、所有可见螺丝均为内六角螺丝.
(All the appearance screws must be allen screws)
6、所有镜子、玻璃、大理石4边和4角都要磨边，金属件所有边角无坡锋\无毛刺，防止伤人。
(All mirrors, glass, marble 4 sides and 4 angles need to sanding, all corners of metal furniture need to polish,no burr, prevent injuries.)
7、凡是涉及到走线的产品，供货方必须穿好电线。
(The supplier must wear all wire.)
8、供货方必须装配好由供货方生产的配套产品，例如层板托、连接件。
(the supplier must Pre assembled accessory, such as lamination, connector.)
9.所有部件焊接时要磨45°左右的斜边,辅助焊接,超过轮廓线外的焊点要磨平。

SHEET FORMAT 图纸大小 A3	UNITS单位 mm	8Z70459500 -BOM	PROJECT NO.内部单号 0000/00	STORE CODE店铺号 0000
DRAWN BY制图 FrazerZhu	SCALE比例 1:100		ORDER NO.订单号 000	
ORDER DATE下单日期 00/00/00	DELIVERY DATE入库日期 00/00/00	3551 Men's Clothing Fitting Room Final Assembly	ZARA	
CLIENT DRAWING图户图 Proy V.0	VERSION版本 V.0		CAAMAÑOASIA公司	
ASSEMBLED IN:组装场所 INTERIOR	DRAWING TYPE图纸类型 MANUFACTURING			

Path存储路径:*E:\Frazer zhu\ZARA\ZARA 3551\8Z70459500 试衣间总装\8Z70459500*

创建日期(Created Date)
2025年10月20日 9:12:31

上次保存的日期(Last Saved Date)
2025年10月20日 19:42:09

DESCRIBE描述	ZARA CODE	MATERIAL材料	FINISH颜色	PROCESSES工艺	UNIT WEIGHT单件重量(Kg)
8Z70384700		实木/防火MDF/IRON铁/Mirror镜子	MADERA ENTABLILLADA SURCO M22-0023B/MADERA ENTABLILLADA ROBLE MACIZO BLANQUEADO HERMOSILLA/镀锌管/银镜_超白	cut/weld/drill/polish/paint	215.82

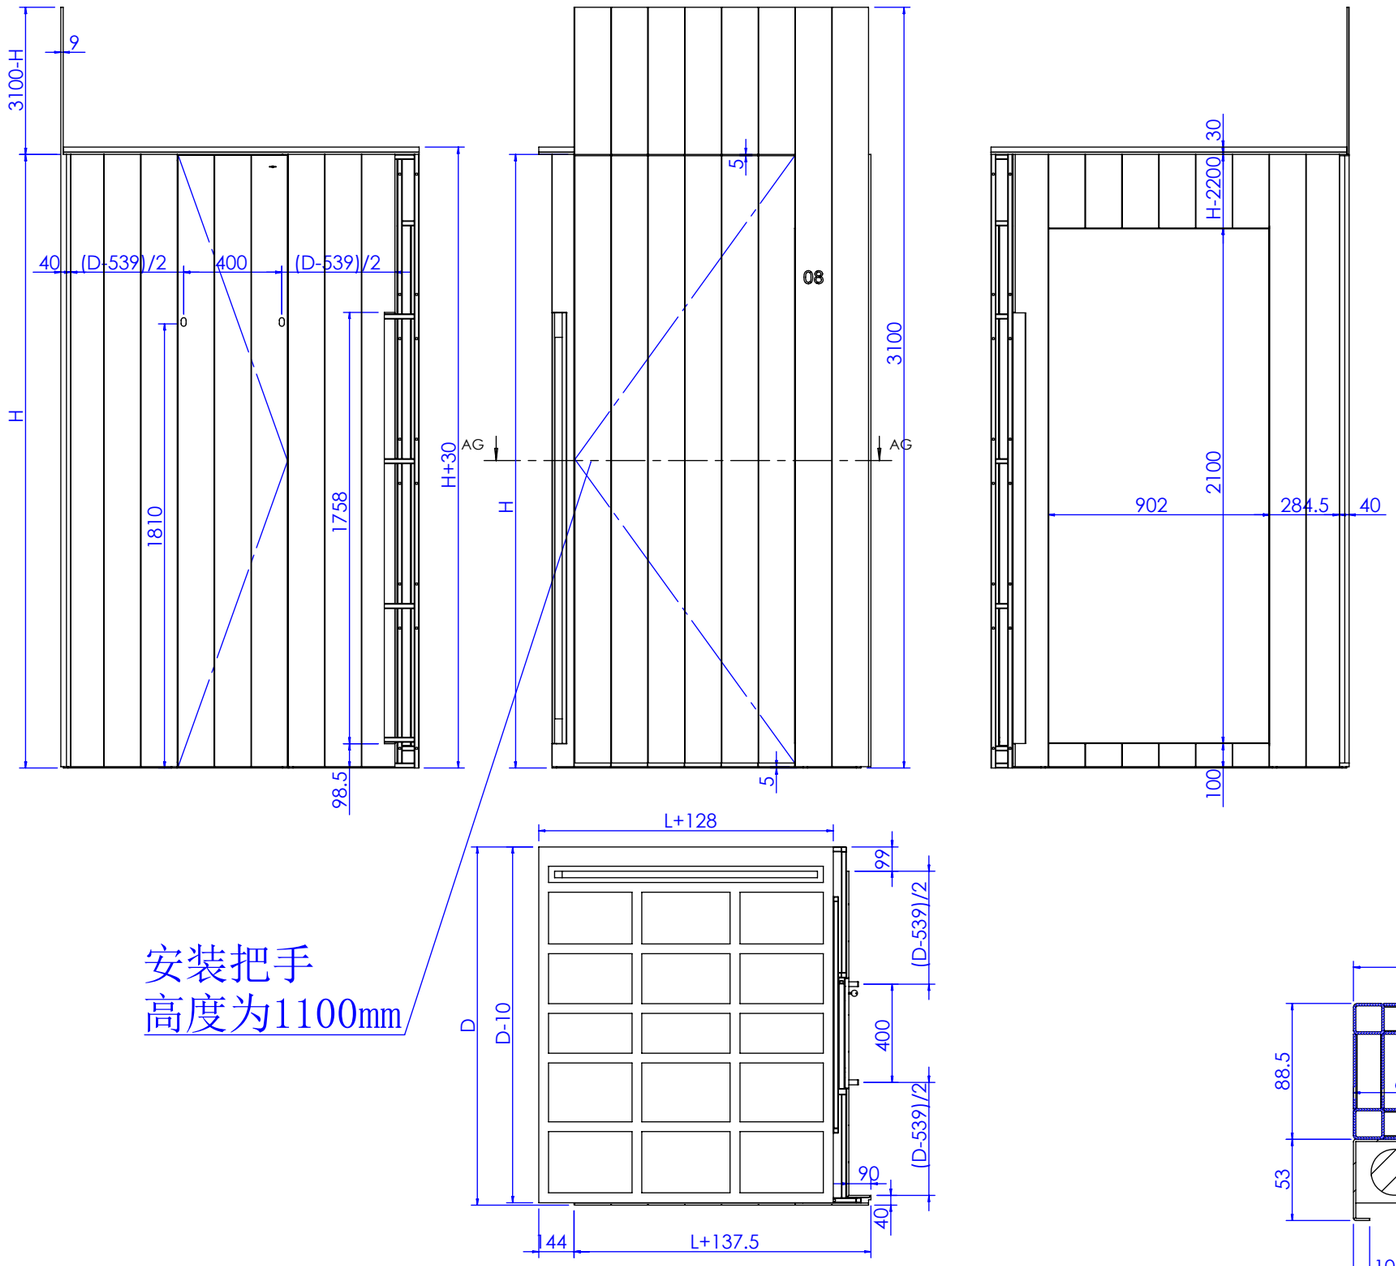

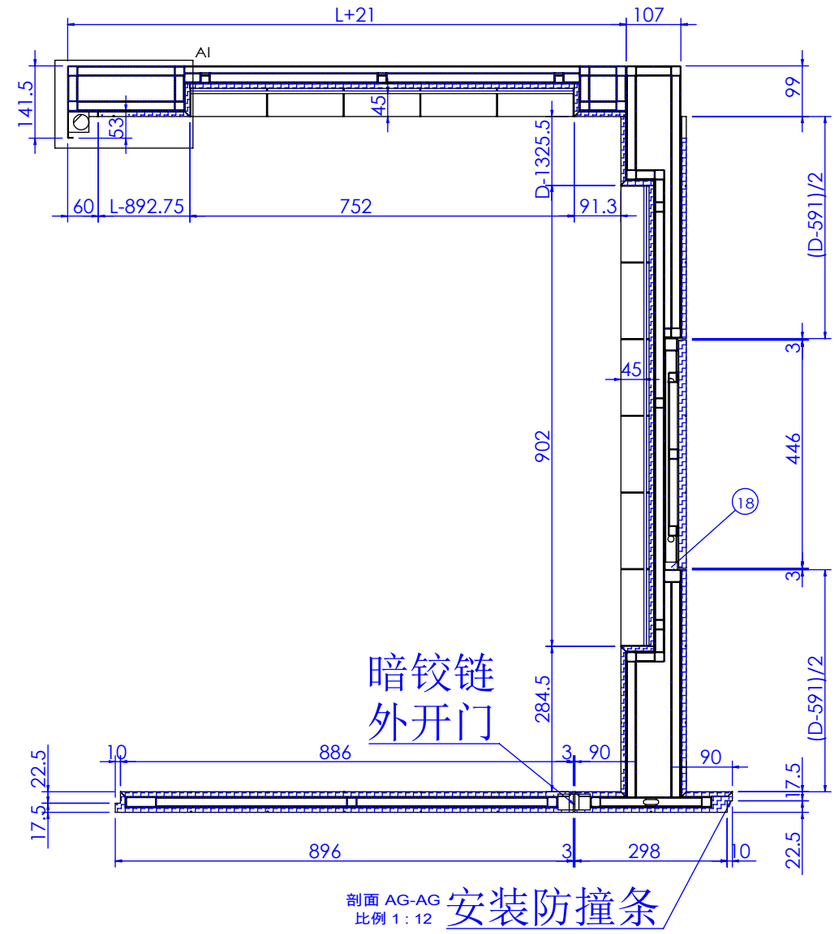

剖面 AG-AG
比例 1 : 12

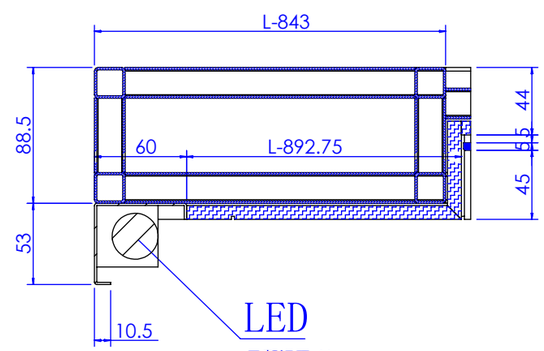

局部视图 AI
比例 1 : 4

L：试衣间内空宽度
D：试衣间总深度（外到外）
H：试衣间内空高度

技术要求(Technical Requirements)：
1、供货方要相应配同色的连接件; 螺杆类连接件要装在相应位置，以防止孔位偏差;
(The supplier needs to provide the connectorand match the color;
The threaded rod must be pre-install into the correct location to avoid the deviation)
2、金属件要求无披锋，焊接牢固，无虚焊，承重部位必须满焊;
(The metal parts must be smoothly, strong welding, full weld on the loading location)
3、金属件所有见光部位不允许有影响外观效果的焊疤;
(Forbid the welding mark on the appearance surface of metal parts)
4、注意公差配合:镜子和玻璃尺寸，需与挂臂配合的挂钩内卡口,如未注明公差按负公差0.5mm加工.
(Take note the tolerance for mirror,glass, the hook which needs to assembled with bar and so on, the unspecifed tolerance is -0.5mm.)
5、所有可见螺丝均为内六角螺丝.
(All the appearance screws must be allen screws)
6、所有镜子、玻璃、大理石4边和4角都要磨边，金属件所有边角无坡锋\无毛刺，防止伤人。
(All mirrors, glass, marble 4 sides and 4 angles need to sanding, all corners of metal furniture need to polish,no burr, prevent injuries.)
7、凡是涉及到走线的产品，供货方必须穿好电线。
(The supplier must wear all wire.)
8、供货方必须装配好由供货方生产的配套产品，例如层板托、连接件。
(the supplier must Pre assembled accessory, such as lamination, connector.)
9.所有部件焊接时要磨45°左右的斜边,辅助焊接,超过轮廓线外的焊点要磨平。

SHEET FORMAT 图纸大小 A3	UNITS单位 mm	8Z70384700 -总装	PROJECT NO.内部单号 0000/00	STORE CODE店铺号 0000
DRAWN BY制图 FrazerZhu	SCALE比例 1:25		ORDER NO.订单号 000	
ORDER DATE下单日期 00/00/00	DELIVERY DATE入库日期 00/00/00	PROBADOR TIPO HERMOSILLA - APERTURA EXTERIOR IZQUIERDA	ZARA	
CLIENT DRAWING图户图 Proy V.0	VERSION版本 V.0		CAAMAÑOASIA公司	
ASSEMBLED IN:组装场所 INTERIOR	DRAWING TYPE图纸类型 MANUFACTURING			

Path存储路径:E:\Frazer zhu\ZARA\ZARA 3551\8Z70459500 试衣间总装\8Z70384700 试衣间中间半套\8Z70384700

创建日期(Created Date) 2025年8月1日 13:17:42

上次保存的日期(Last Saved Date) 2025年10月18日 14:47:23

DESCRIBE描述	ZARA CODE	MATERIAL材料	FINISH颜色	PROCESSES工艺	UNIT WEIGHT单件重量(Kg)
8Z70384700		实木/防火MDF/IRON铁/Mirror镜子	MADERA ENTABLILLADA SURCO M22-0023B/MADERA ENTABLILLADA ROBLE MACIZO BLANQUEADO HERMOSILLA/镀锌管/银镜_超白	cut/weld/drill/polish/paint	215.82

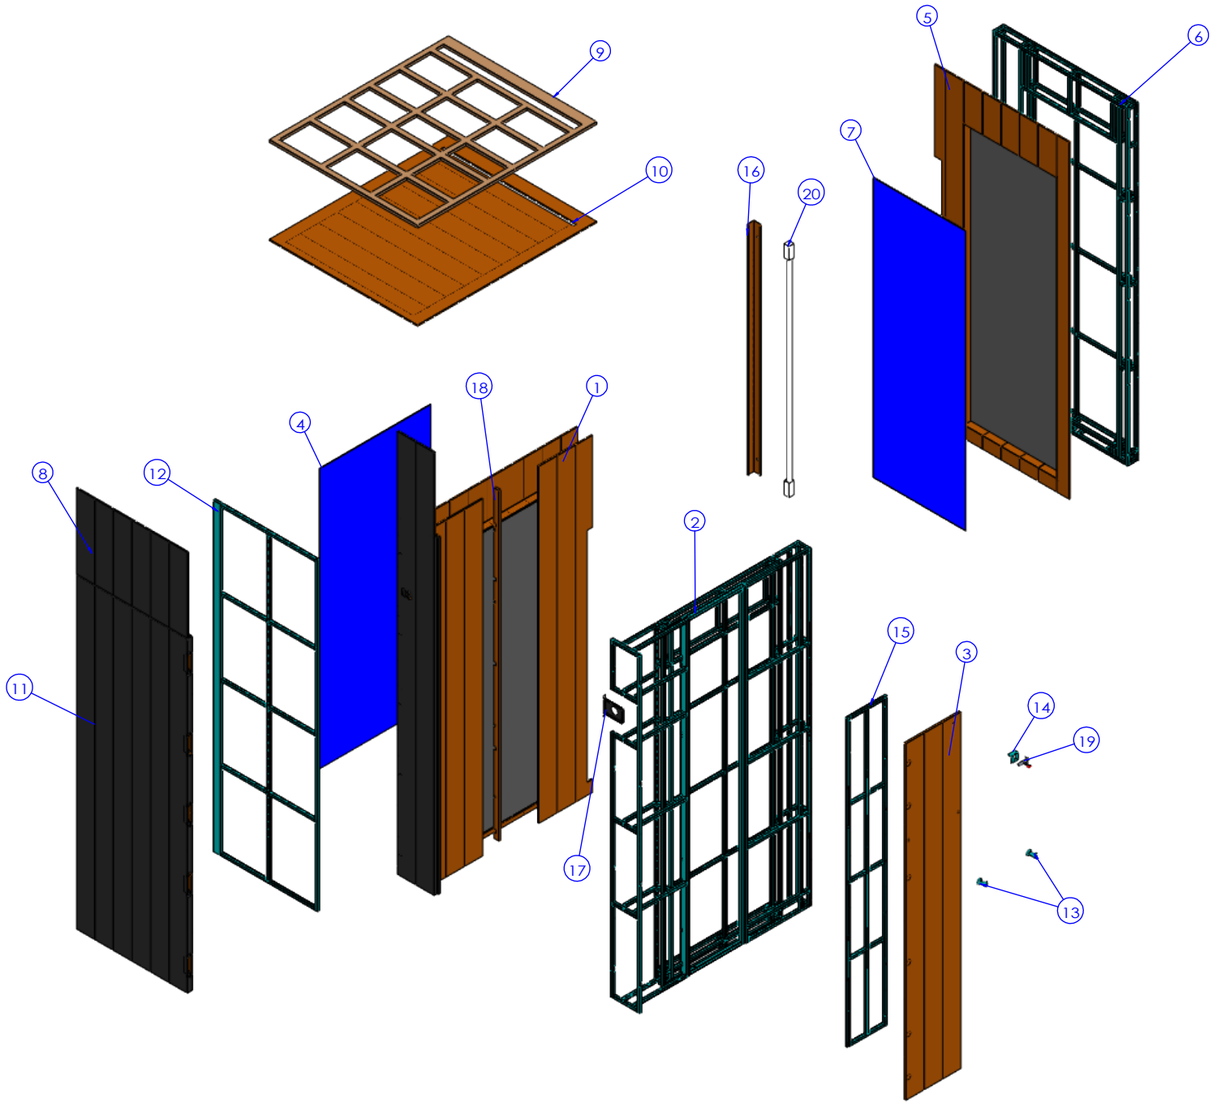

No. 序号	Part Description 零件描述	Quantity 数量	Material 材质	Finish 颜色
1	5Z72384701	1	防火MDF	MADERA ENTABLILLADA SURCO M22-0023B/MADERA ENTABLILLADA ROBLE MACIZO BLANQUEADO HERMOSILLA
2	5Z71384702	1	IRON铁	镀锌管
3	5Z72384703	1	防火MDF	MADERA ENTABLILLADA ROBLE MACIZO BLANQUEADO HERMOSILLA
4	5Z73384704	1	Mirror镜子	银镜_超白
5	5Z72384705	1	防火MDF	MADERA ENTABLILLADA ROBLE MACIZO BLANQUEADO HERMOSILLA
6	5Z71384706	1	IRON铁	镀锌管
7	5Z73384707	1	Mirror镜子	银镜_超白
8	5Z72384708	1	防火MDF	MADERA ENTABLILLADA SURCO M22-0023B
9	5Z72384709	1	松木实木	白色底漆
10	5Z72384710	1	防火MDF	MADERA ENTABLILLADA ROBLE MACIZO BLANQUEADO HERMOSILLA
11	5Z72384711	1	防火MDF	MADERA ENTABLILLADA SURCO M22-0023B/MADERA ENTABLILLADA ROBLE MACIZO BLANQUEADO HERMOSILLA
12	5Z71384712	1	IRON铁	防锈底漆
13	5Z71384713	2	IRON铁	METAL ACABADO MARTILLEADO SIMULADO ACABADO JORGE EIROA
14	5Z71384714	1	Stainless不锈钢	不锈钢2202号细拉丝
15	5Z71384715	1	IRON铁	镀锌管
16	5Z71384716	1	IRON铁	颜色同MADERA ENTABLILLADA ROBLE MACIZO BLANQUEADO HERMOSILLA
17	5Z71384717	1	IRON铁	颜色同MADERA ENTABLILLADA SURCO M22-0023B
18	5Z72384718	1	防火MDF	白色底漆
19	管井锁	1	不锈钢	细拉丝
20	LED灯管-L1755	1	/	/

技术要求(Technical Requirements)：
1、供货方要相应配同色的连接件; 螺杆类连接件要装在相应位置，以防止孔位偏差;
(The supplier needs to provide the connectorand match the color;
The threaded rod must be pre-install into the correct location to avoid the deviation)
2、金属件要求无披锋，焊接牢固，无虚焊，承重部位必须满焊;
(The metal parts must be smoothly, strong welding, full weld on the loading location)
3、金属件所有见光部位不允许有影响外观效果的焊疤;
(Forbid the welding mark on the appearance surface of metal parts)
4、注意公差配合:镜子和玻璃尺寸, 需与挂臂配合的挂钩内卡口,如未注明公差按负公差0.5mm加工.
(Take note the tolerance for mirror,glass, the hook which needs to assembled with bar and so on, the unspecifed tolerance is -0.5mm.)
5、所有可见螺丝均为内六角螺丝.
(All the appearance screws must be allen screws)
6、所有镜子、玻璃、大理石4边和4角都要磨边，金属件所有边角无披锋\无毛刺，防止伤人。
(All mirrors, glass, marble 4 sides and 4 angles need to sanding, all corners of metal furniture need to polish,no burr, prevent injuries.)
7、凡是涉及到走线的产品，供货方必须穿好电线。
(The supplier must wear all wire.)
8、供货方必须装配好由供货方生产的配套产品，例如层板托、连接件。
(the supplier must Pre assembled accessory, such as lamination, connector.)
9.所有部件焊接时要磨45°左右的斜边,辅助焊接,超过轮廓线外的焊点要磨平。

SHEET FORMAT 图纸大小 A3	UNITS单位 mm	8Z70384700 -BOM	PROJECT NO.内部单号 0000/00	STORE CODE店铺号 0000
DRAWN BY制图 FrazerZhu	SCALE比例 1:35		ORDER NO.订单号 000	
ORDER DATE下单日期 00/00/00	DELIVERY DATE入库日期 00/00/00	PROBADOR TIPO HERMOSILLA - APERTURA EXTERIOR IZQUIERDA	ZARA	
CLIENT DRAWING图户图 Proy V.0	VERSION版本 V.0		CAAMAÑOASIA公司	
ASSEMBLED IN:组装场所 INTERIOR	DRAWING TYPE图纸类型 MANUFACTURING			

Path存储路径:E:\Frazer zhu\ZARA\ZARA 3551\8Z70459500 试衣间总装\8Z70384700 试衣间中间半套\8Z70384700

创建日期(Created Date) 2025年8月1日 13:17:42

上次保存的日期(Last Saved Date) 2025年10月18日 14:47:23