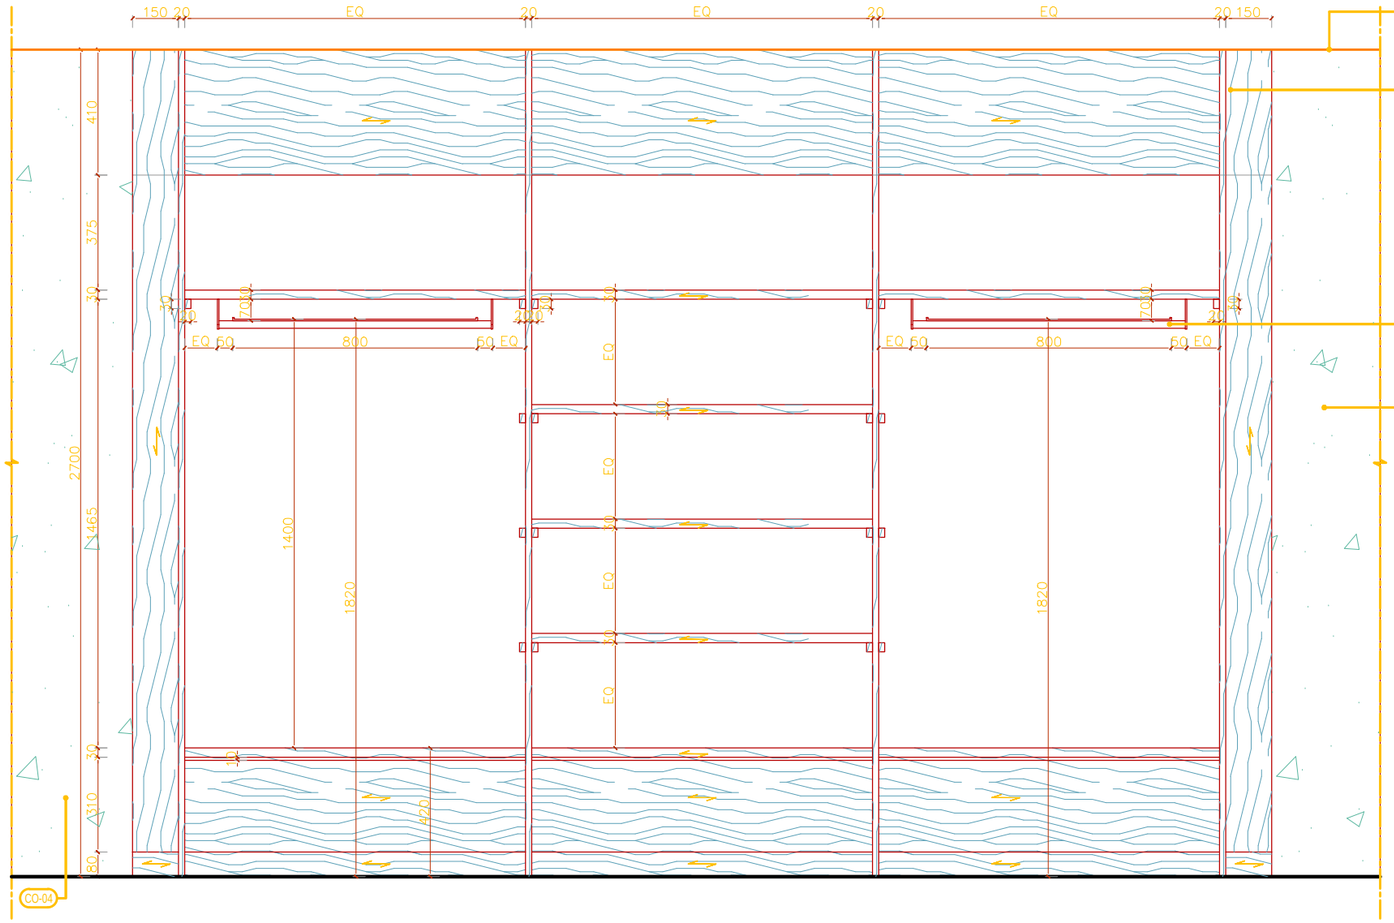

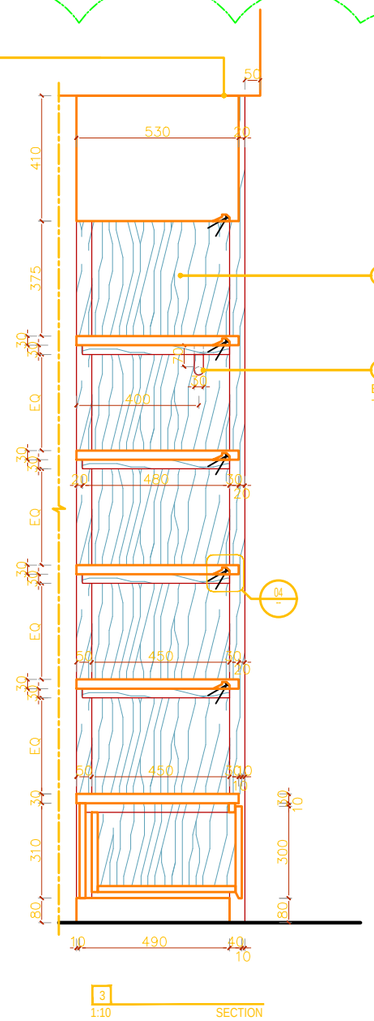

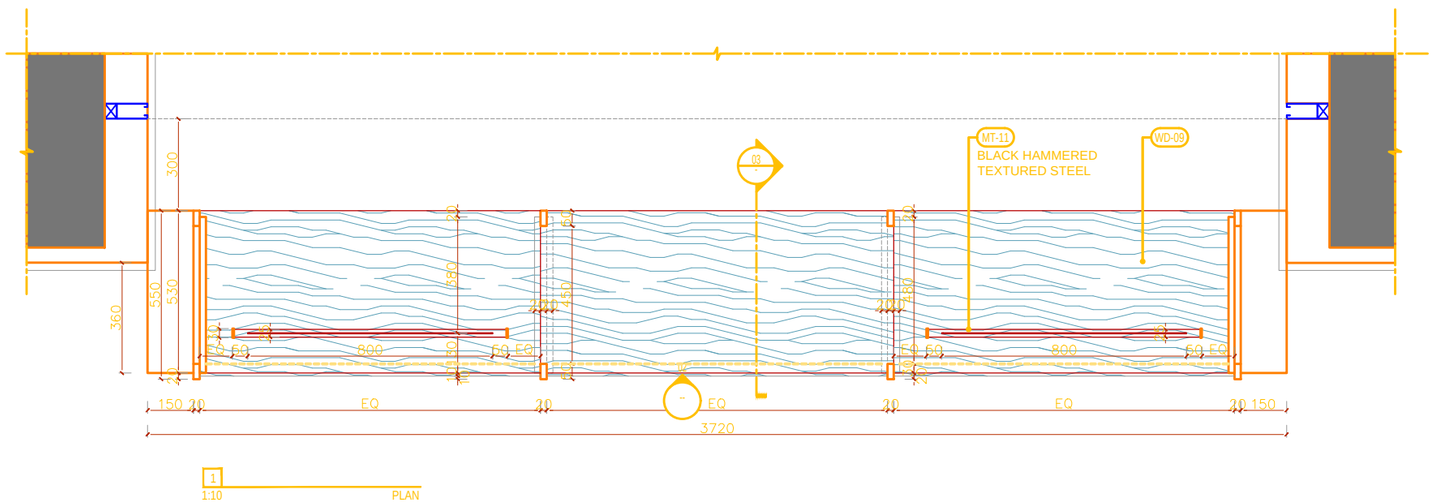

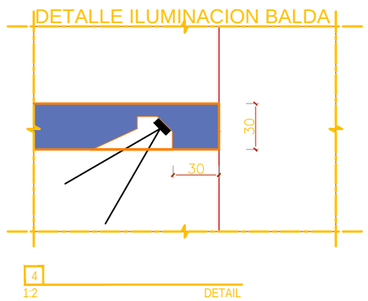

BC-2F-01B		QTY.
2F	W3720x H2700xD550	x1

AIM ARCHITECTURE
上海 徐汇区 汾阳路77号 5楼
5F 77 Fenyang Road, Shanghai
200031 / T: +86 21-63805995

CONDITIONS: Contractors, vendors & consultants must verify all dimensions on site and notify this Solution Centre any discrepancies prior to carry out works. Written dimensions take precedence overscaled dimensions.

&

AIM architecture retains copyright on this drawing.

/ CLIENT:

ZARA Commercial (Shanghai)

/ PROJECT NAME:

ZARA
ZARA SH HUAI HAI RD

REV.	DATE	NOTES

/ REVIEWED BY:

/ CHECKED BY:

/ APPROVED BY:

业主确认 / CLIENT SIGNATURE:

/ KEYPLAN:

/ SCALE: 1:10@A1

/ DWG NAME: FFE_DRAWING_2F

BC-2F-01B

/ DATE: 2026.04.16

/ DWG NO: I-830.12.3

DESCRIBE描述	ZARA CODE	MATERIAL材料	FINISH颜色	PROCESSES工艺	UNIT WEIGHT单件重量(Kg)
8Z70546700		IRON铁/防火MDF	防锈底漆/17140-MT-11/17140-WD-09	cut/weld/drill/polish/paint	766.36

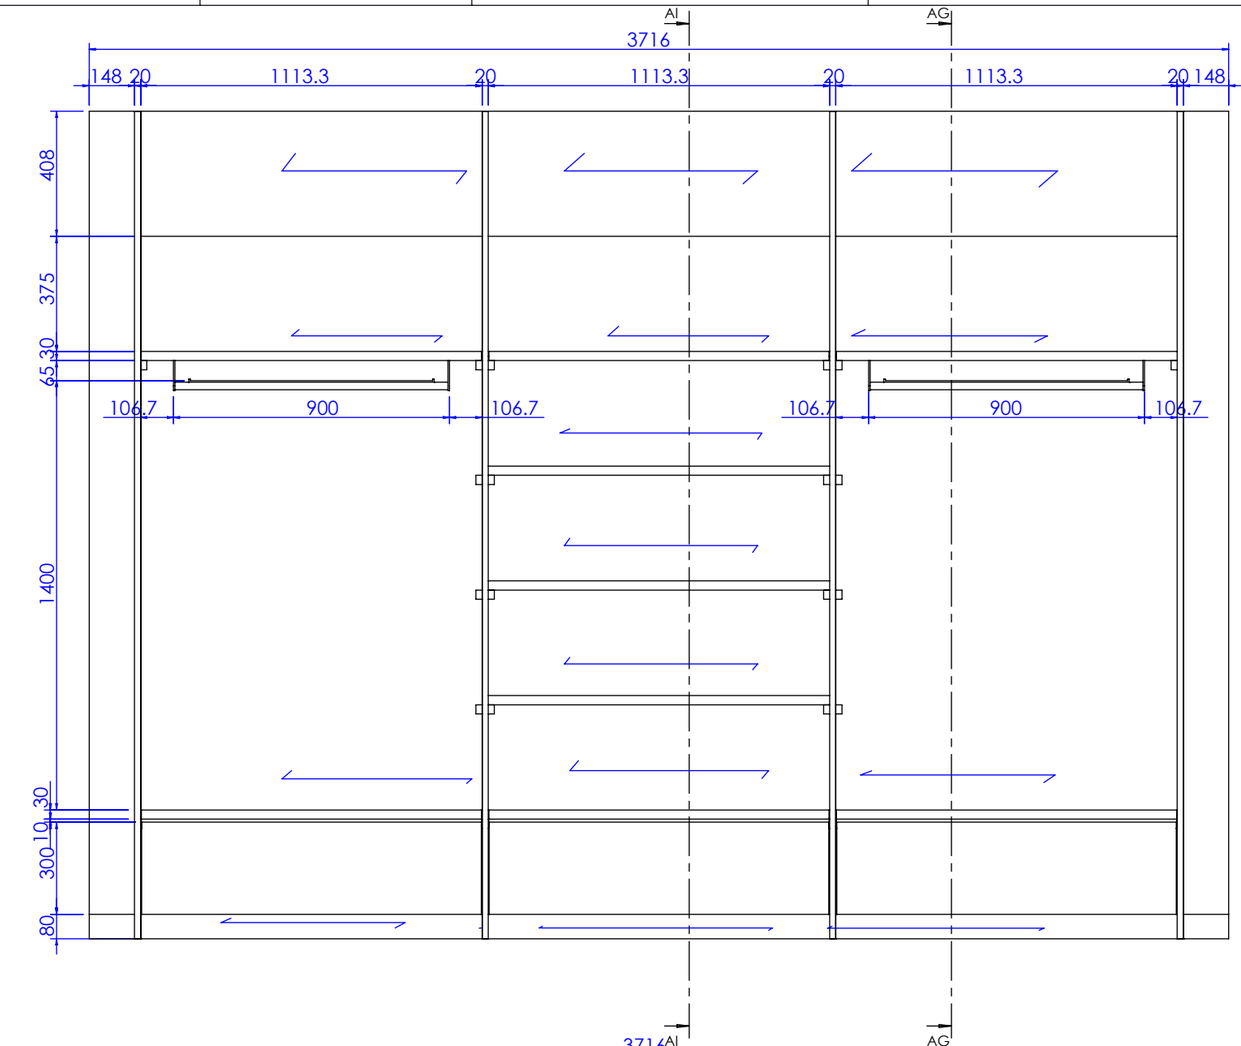

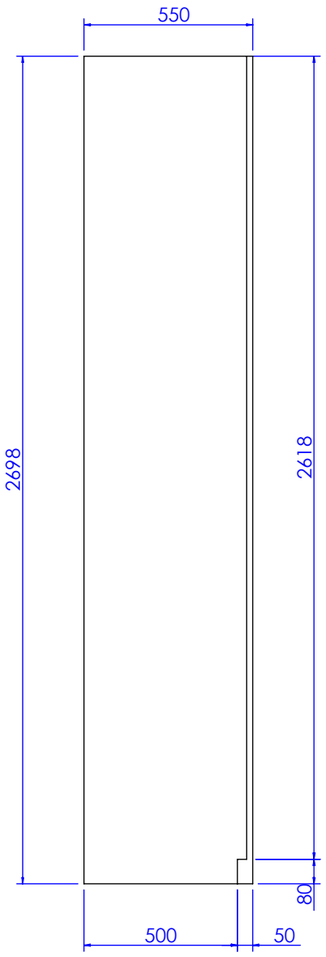

剖面 AG-AG

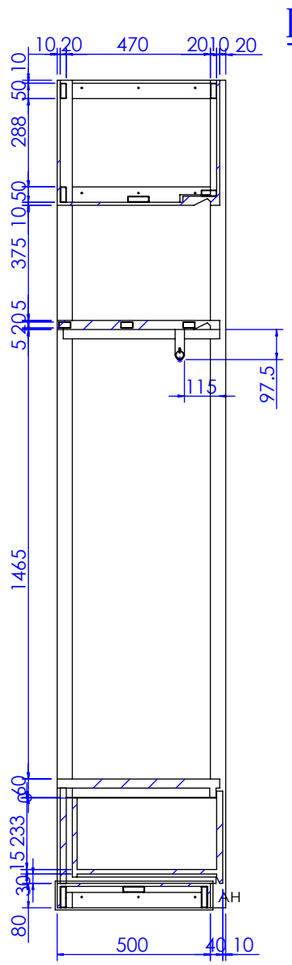

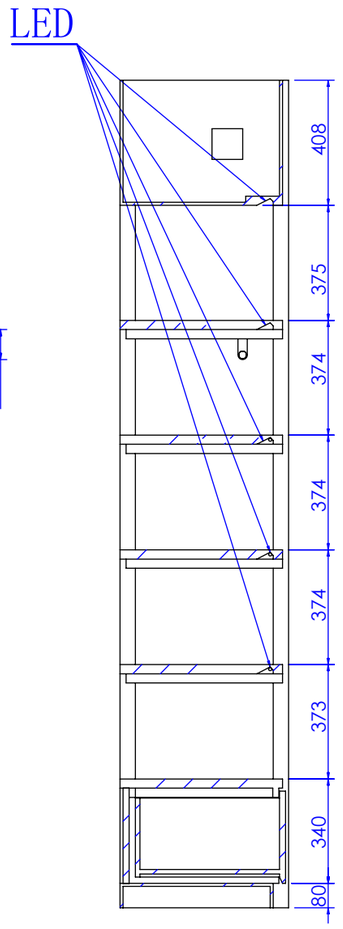

剖面 AI-AI

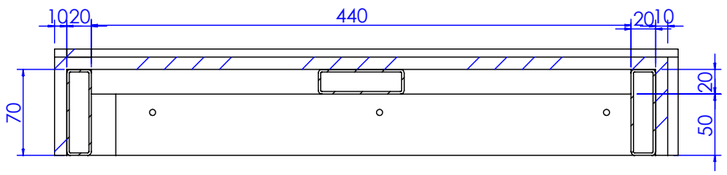

局部视图 AH
比例 1 : 5

技术要求(Technical Requirements)：
1、供货方要相应配同色的连接件; 螺杆类连接件要装在相应位置，以防止孔位偏差;
(The supplier needs to provide the connectorand match the color;
The threaded rod must be pre-install into the correct location to avoid the deviation)
2、金属件要求无披锋，焊接牢固，无虚焊，承重部位必须满焊;
(The metal parts must be smoothly, strong welding, full weld on the loading location)
3、金属件所有见光部位不允许有影响外观效果的焊疤;
(Forbid the welding mark on the appearance surface of metal parts)
4、注意公差配合:镜子和玻璃尺寸，需与挂臂配合的挂钩内卡口,如未注明公差按负公差0.5mm加工.
(Take note the tolerance for mirror,glass, the hook which needs to assembled with bar and so on, the unspecifed tolerance is -0.5mm.)
5、所有可见螺丝均为内六角螺丝.
(All the appearance screws must be allen screws)
6、所有镜子、玻璃、大理石4边和4角都要磨边，金属件所有边角无披锋\无毛刺，防止伤人。
(All mirrors, glass, marble 4 sides and 4 angles need to sanding, all corners of metal furniture need to polish,no burr, prevent injuries.)
7、凡是涉及到走线的产品，供货方必须穿好电线。
(The supplier must wear all wire.)
8、供货方必须装配好由供货方生产的配套产品，例如层板托、连接件。
(the supplier must Pre assembled accessory, such as lamination, connector.)
9.所有部件焊接时要磨45°左右的斜边,辅助焊接,超过轮廓线外的焊点要磨平。

SHEET FORMAT 图纸大小	A3	UNITS单位	mm	8Z70546700 -总装	PROJECT NO.内部单号 0000/00 / STORE CODE店铺号 0000
DRAWN BY制图	QiuyueWang	SCALE比例	1:20		ORDER NO.订单号 000
ORDER DATE下单日期	00/00/00	DELIVERY DATE入库日期	00/00/00	BC-2F-01B-BASICO CABINET/L3720*D550*H2700 MT-11BLACK HAMMERED TEXTURED STEEL WD-08 OKYMEN VENNER-17140	ZARA
CLIENT DRAWING图户图	Proy V.0	VERSION版本	V.0		CAAMAÑOASIA公司
ASSEMBLED IN:组装场所	INTERIOR	DRAWING TYPE图纸类型	MANUFACTURING		

Path存储路径:E:\QIUYUEWANG\ZARA\17140店铺\8Z70546700 BC-2F-01B\8Z70546700

创建日期(Created Date)
2026年3月7日 13:12:15

上次保存的日期(Last Saved Date)
2026年3月24日 13:09:32

DESCRIBE描述	ZARA CODE	MATERIAL材料	FINISH颜色	PROCESSES工艺	UNIT WEIGHT单件重量(Kg)
8Z70546700		IRON铁/防火MDF	防锈底漆/17140-MT-11/17140-WD-09	cut/weld/drill/polish/paint	766.36

油漆面积Paint Area：45㎡
油漆颜色Paint Color：17140-WD-09

No. 序号	Part Description 零件描述	Quantity 数量	Material 材质	Finish 颜色
1	5Z72546701	1	防火MDF	17140-WD-09
2	5Z71546702	2	IRON铁	17140-MT-11/防锈底漆
3	5Z71546703	1	IRON铁	防锈底漆

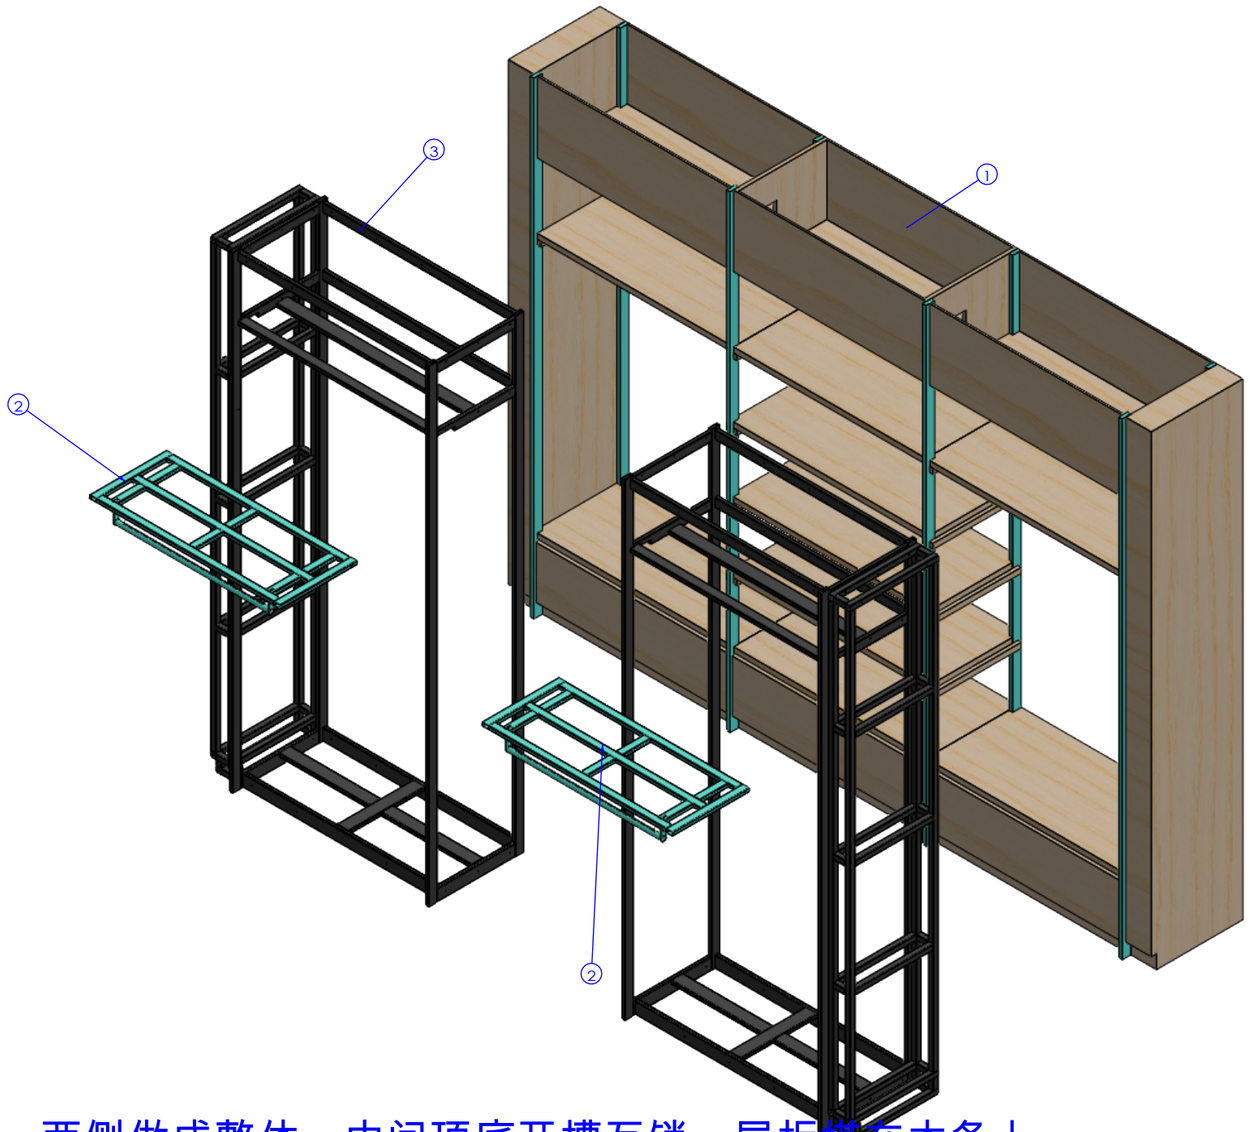

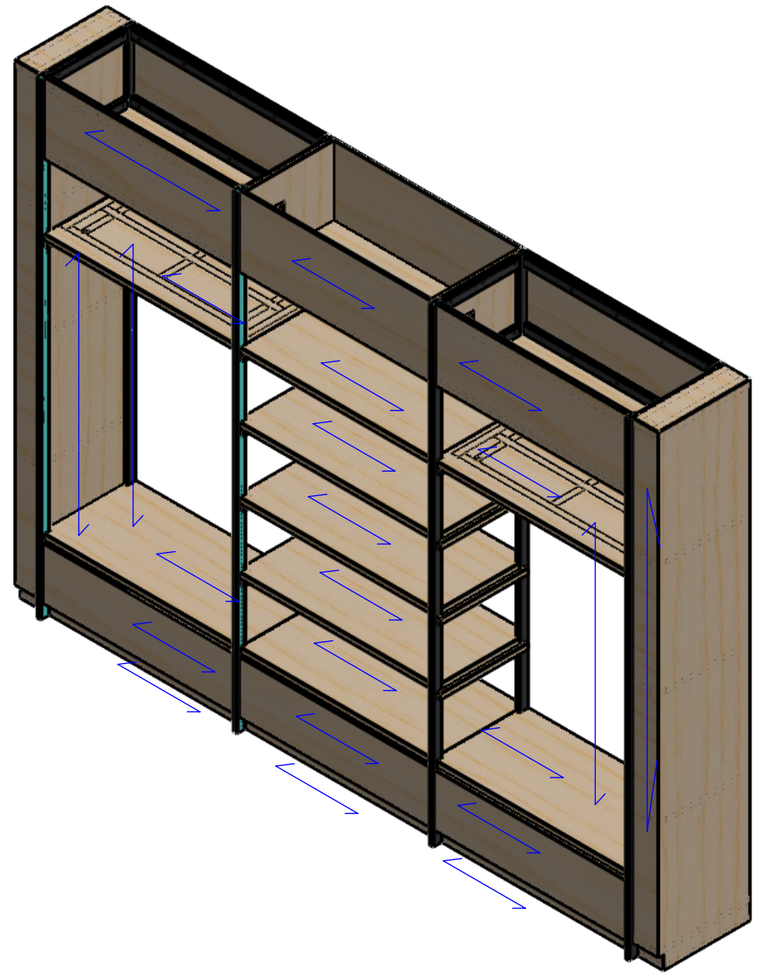

两侧做成整体，中间顶底开槽互锁，层板搭在木条上，
LED线需要提前预埋，现场接线

技术要求(Technical Requirements)：
1、供货方要相应配同色的连接件; 螺杆类连接件要装在相应位置，以防止孔位偏差;
(The supplier needs to provide the connectorand match the color;
The threaded rod must be pre-install into the correct location to avoid the deviation)
2、金属件要求无披锋，焊接牢固，无虚焊，承重部位必须满焊;
(The metal parts must be smoothly, strong welding, full weld on the loading location)
3、金属件所有见光部位不允许有影响外观效果的焊疤;
(Forbid the welding mark on the appearance surface of metal parts)
4、注意公差配合:镜子和玻璃尺寸，需与挂臂配合的挂钩内卡口,如未注明公差按负公差0.5mm加工.
(Take note the tolerance for mirror,glass, the hook which needs to assembled with bar and so on, the unspecifed tolerance is -0.5mm.)
5、所有可见螺丝均为内六角螺丝.
(All the appearance screws must be allen screws)
6、所有镜子、玻璃、大理石4边和4角都要磨边，金属件所有边角无坡锋\无毛刺，防止伤人。
(All mirrors, glass, marble 4 sides and 4 angles need to sanding, all corners of metal furniture need to polish,no burr, prevent injuries.)
7、凡是涉及到走线的产品，供货方必须穿好电线。
(The supplier must wear all wire.)
8、供货方必须装配好由供货方生产的配套产品，例如层板托、连接件。
(the supplier must Pre assembled accessory, such as lamination, connector.)
9.所有部件焊接时要磨45°左右的斜边,辅助焊接,超过轮廓线外的焊点要磨平。

SHEET FORMAT 图纸大小 A3	UNITS单位 mm	8Z70546700 -BOM		PROJECT NO.内部单号 0000/00	STORE CODE店铺号 0000
DRAWN BY制图 QiuyueWang	SCALE比例 1:25			ORDER NO.订单号 000	
ORDER DATE下单日期 00/00/00	DELIVERY DATE入库日期 00/00/00	BC-2F-01B-BASICO CABINET/L3720*D550*H2700 MT-11BLACK HAMMERED TEXTURED STEEL WD-08 OKYMEN VENNER-17140		ZARA	
CLIENT DRAWING图户图 Proy V.0	VERSION版本 V.0			CAAMAÑOASIA公司	
ASSEMBLED IN:组装场所 INTERIOR	DRAWING TYPE图纸类型 MANUFACTURING				

Path存储路径:E:\QIUYUEWANG\ZARA\17140\店铺\8Z70546700 BC-2F-01B\8Z70546700

创建日期(Created Date)
2026年3月7日 13:12:15

上次保存的日期(Last Saved Date)
2026年3月24日 13:09:32